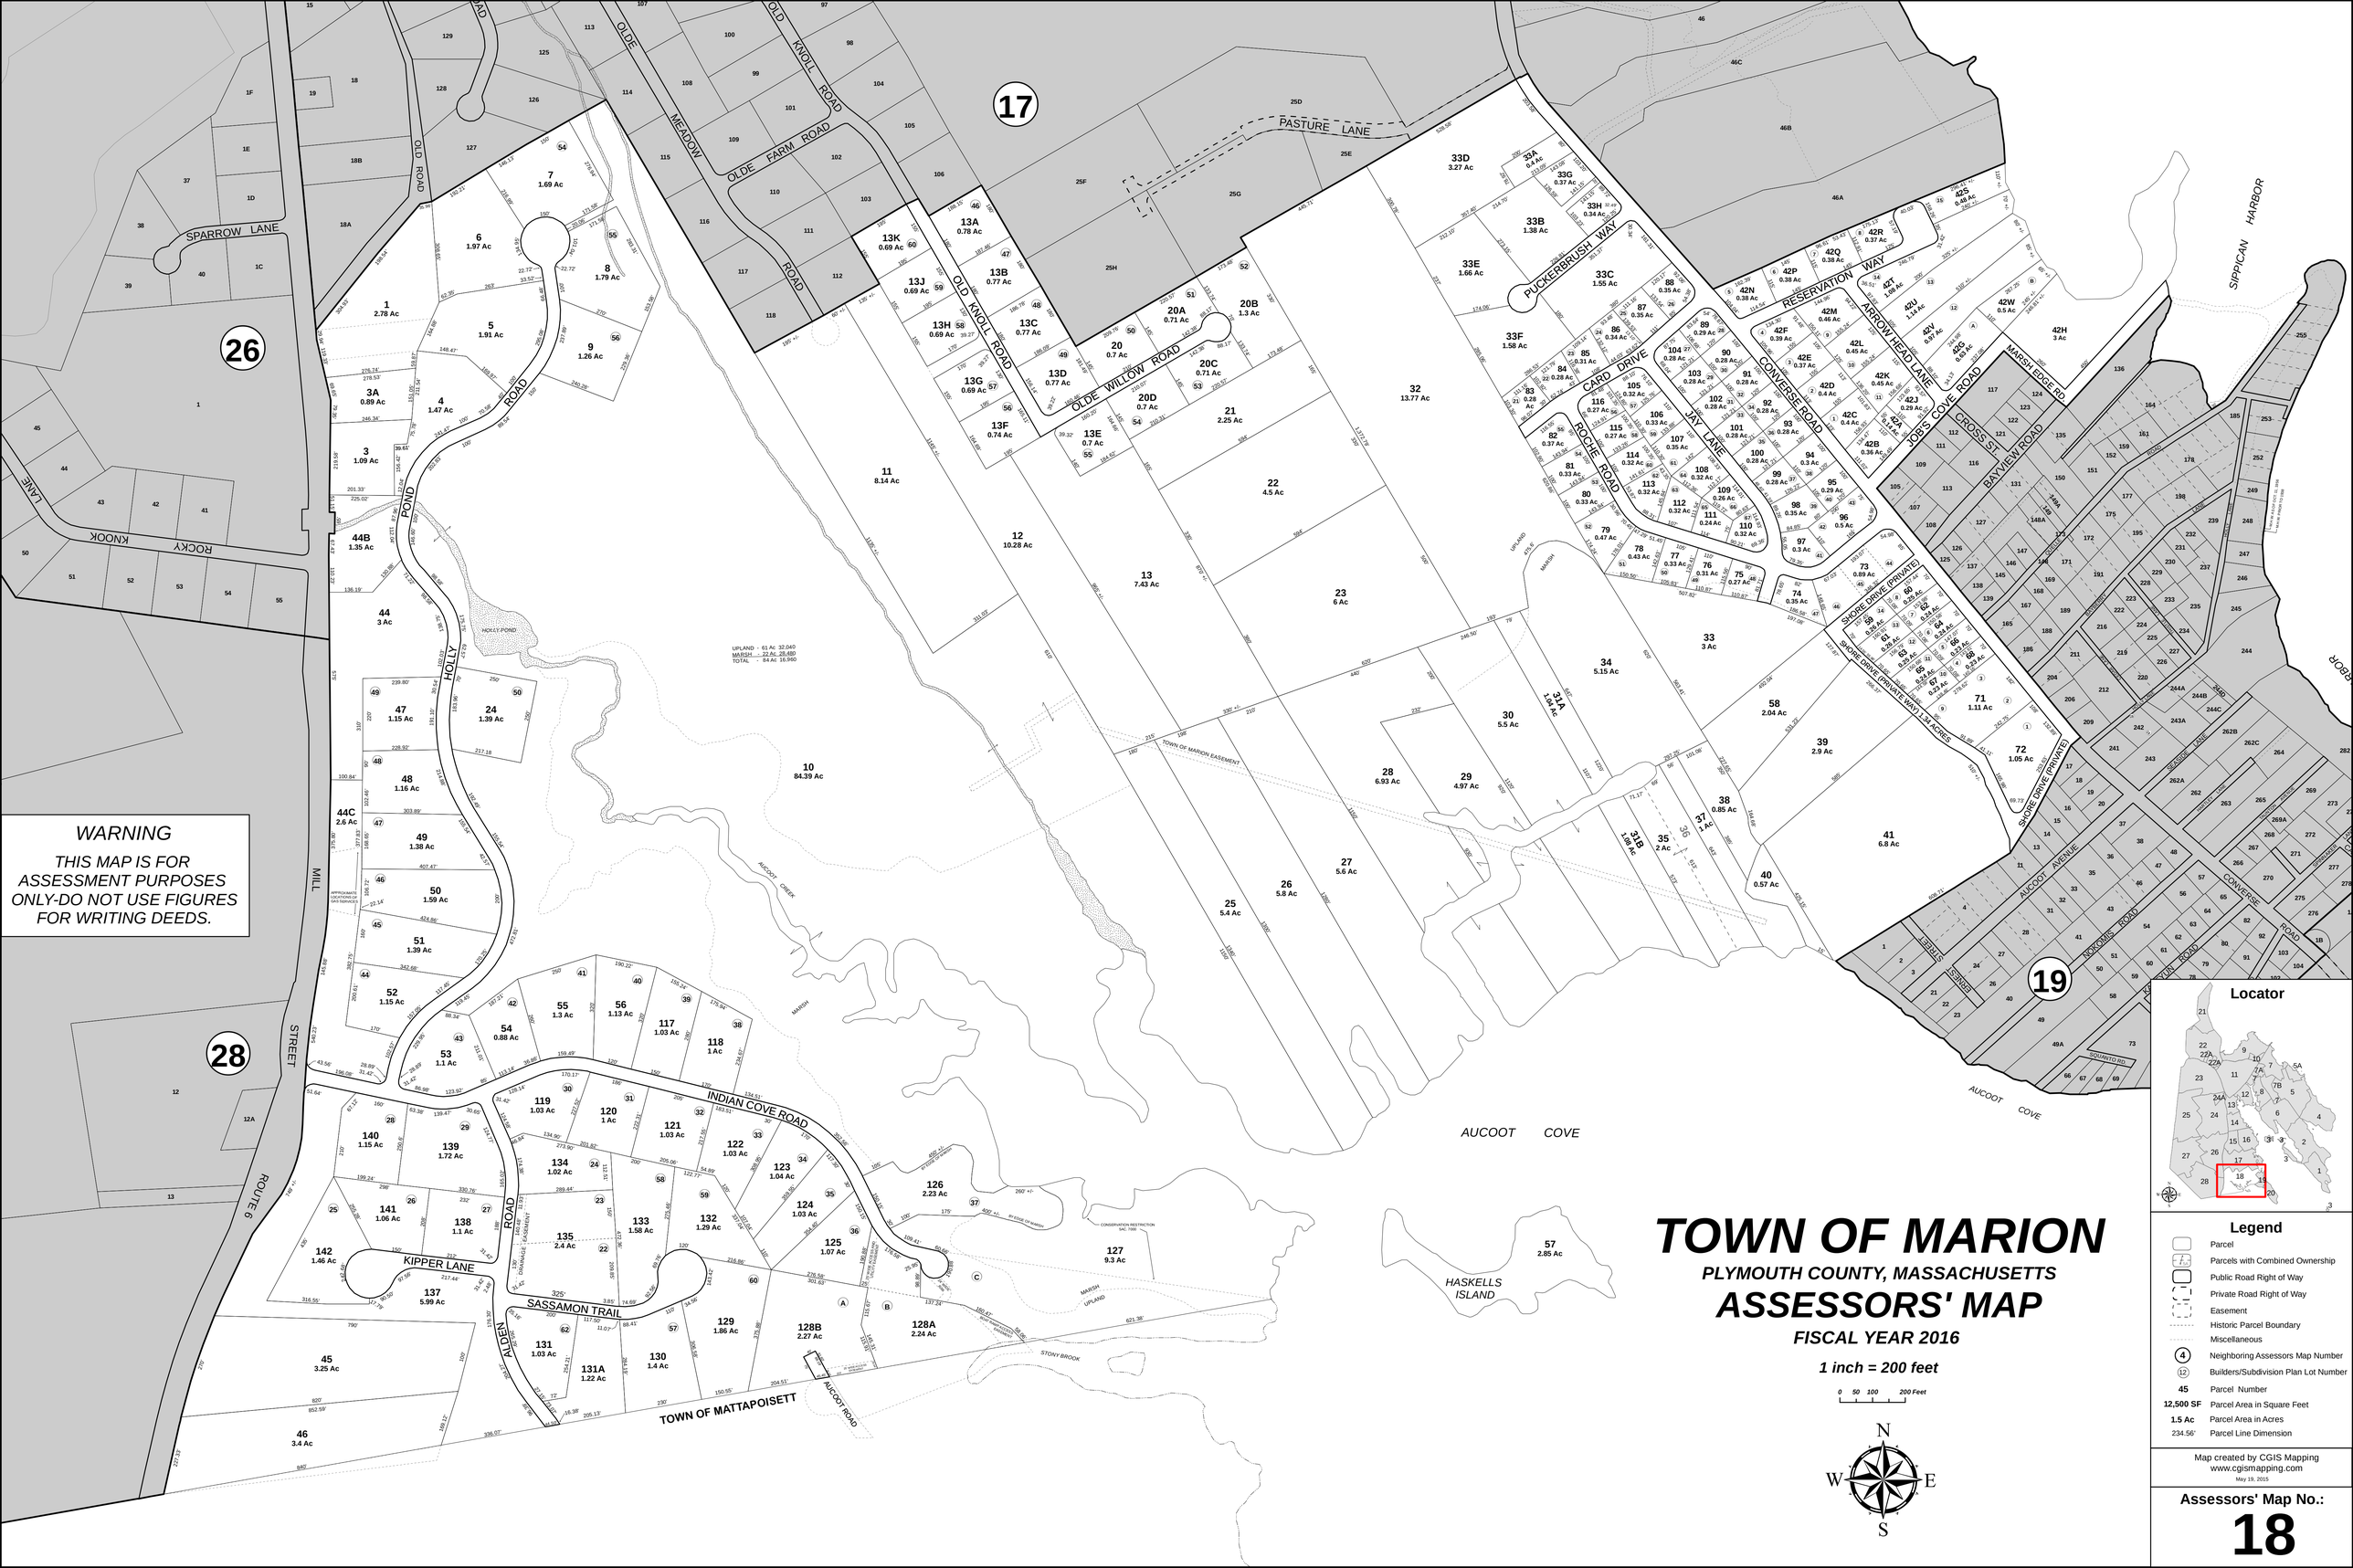

WARNING

THIS MAP IS FOR ASSESSMENT PURPOSES ONLY-DO NOT USE FIGURES FOR WRITING DEEDS.

TOWN OF MARION

PLYMOUTH COUNTY, MASSACHUSETTS

ASSESSORS' MAP

FISCAL YEAR 2016

1 inch = 200 feet

0 50 100 200 Feet

N W E S

Locator

Legend

- Parcel
- Parcels with Combined Ownership
- Public Road Right of Way
- Private Road Right of Way
- Easement
- Historic Parcel Boundary
- Miscellaneous
- (4) Neighboring Assessors Map Number
- (12) Builders/Subdivision Plan Lot Number
- 45 Parcel Number
- 12,500 SF Parcel Area in Square Feet
- 1.5 Ac Parcel Area in Acres
- 234.56' Parcel Line Dimension

Map created by CGIS Mapping
www.cgismapping.com
May 19, 2015

Assessors' Map No.:

18