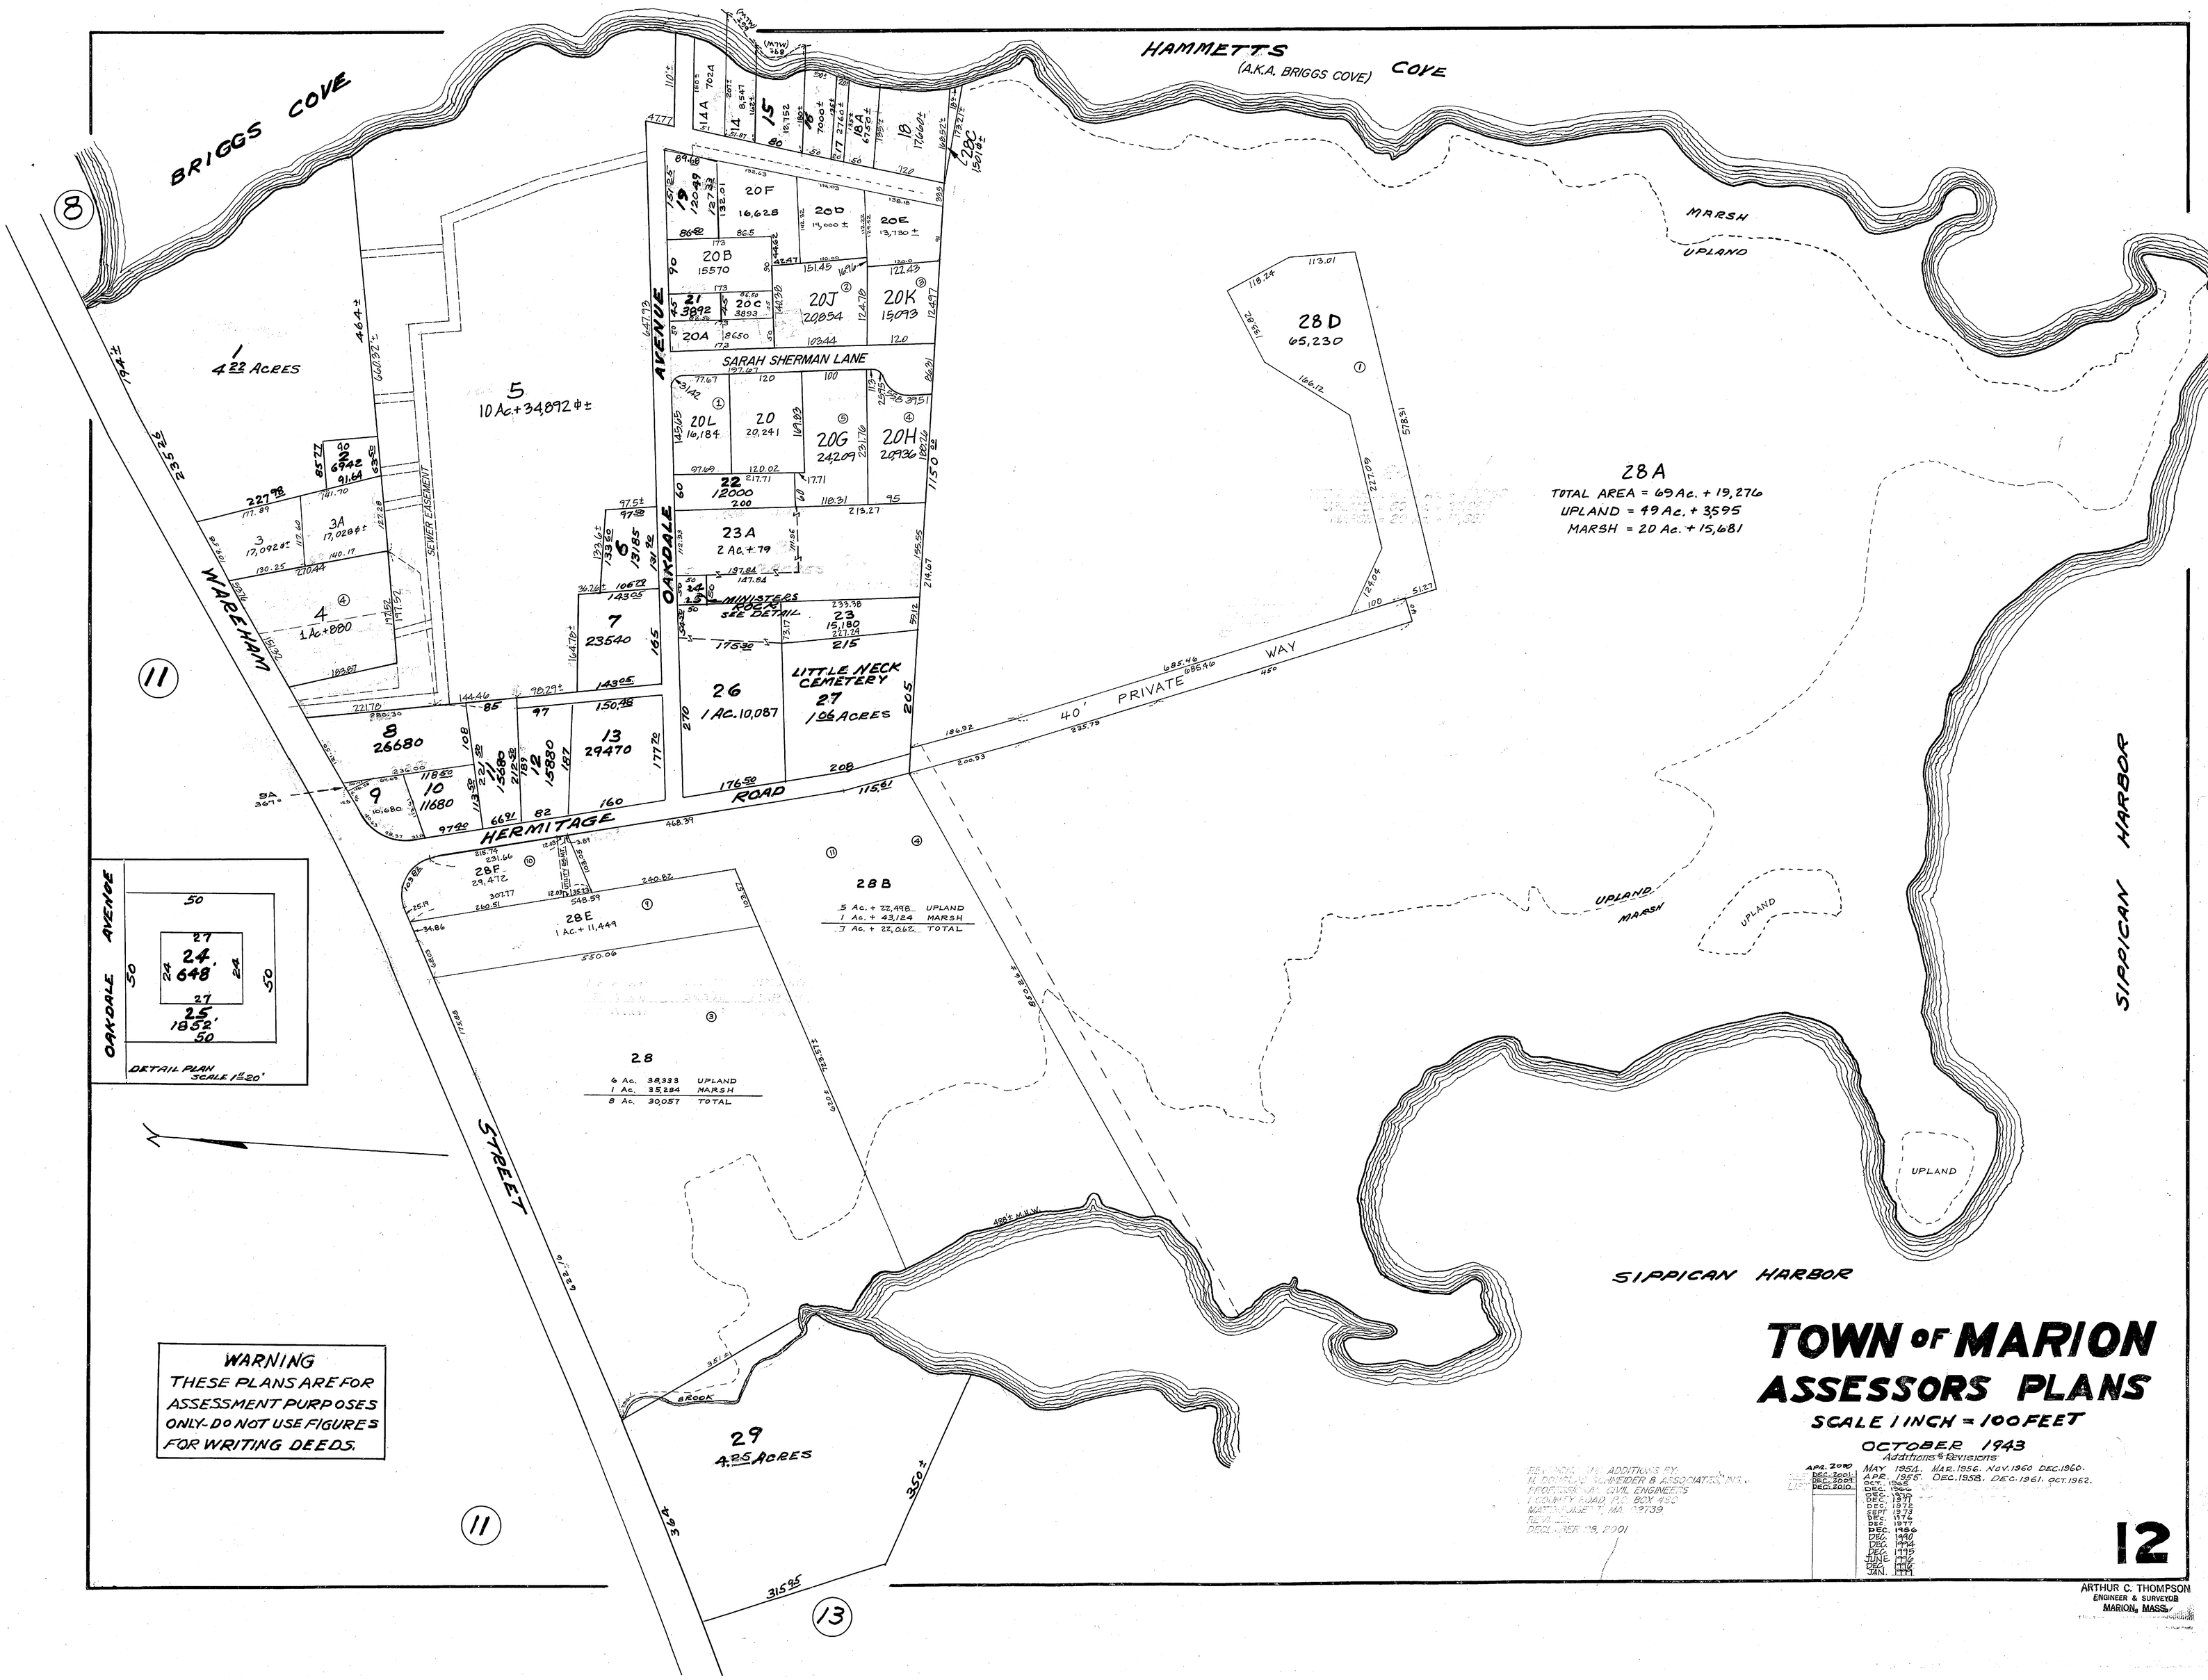

BRIGGS COVE
HAMMETTS COVE
(A.K.A. BRIGGS COVE)
MARSH
UPLAND
SIPPICAN HARBOR
SIPPICAN HARBOR
WAREHAM STREET
OAKDALE AVENUE
HERMITAGE ROAD
40' PRIVATE WAY
SARAH SHERMAN LANE
LITTLE NECK CEMETERY
1 4.22 ACRES
5 10 Ac.+34,892 ⌀±
28A
TOTAL AREA = 69 Ac. + 19,276
UPLAND = 49 Ac. + 3,595
MARSH = 20 Ac. + 15,681
28B
.5 Ac. + 22,498 UPLAND
1 Ac. + 43,124 MARSH
.7 Ac. + 22,062 TOTAL
28
6 Ac. 38,333 UPLAND
1 Ac. 35,284 MARSH
8 Ac. 30,057 TOTAL
29 4.25 ACRES
DETAIL PLAN SCALE 1"=20'
WARNING
THESE PLANS ARE FOR ASSESSMENT PURPOSES ONLY-DO NOT USE FIGURES FOR WRITING DEEDS.
TOWN OF MARION
ASSESSORS PLANS
SCALE 1 INCH = 100 FEET
OCTOBER 1943
Additions & Revisions
MAY 1954. MAR. 1956. NOV. 1960 DEC. 1960.
APR. 1955. DEC. 1958. DEC. 1961. OCT. 1962.
12
ARTHUR C. THOMPSON
ENGINEER & SURVEYOR
MARION, MASS.