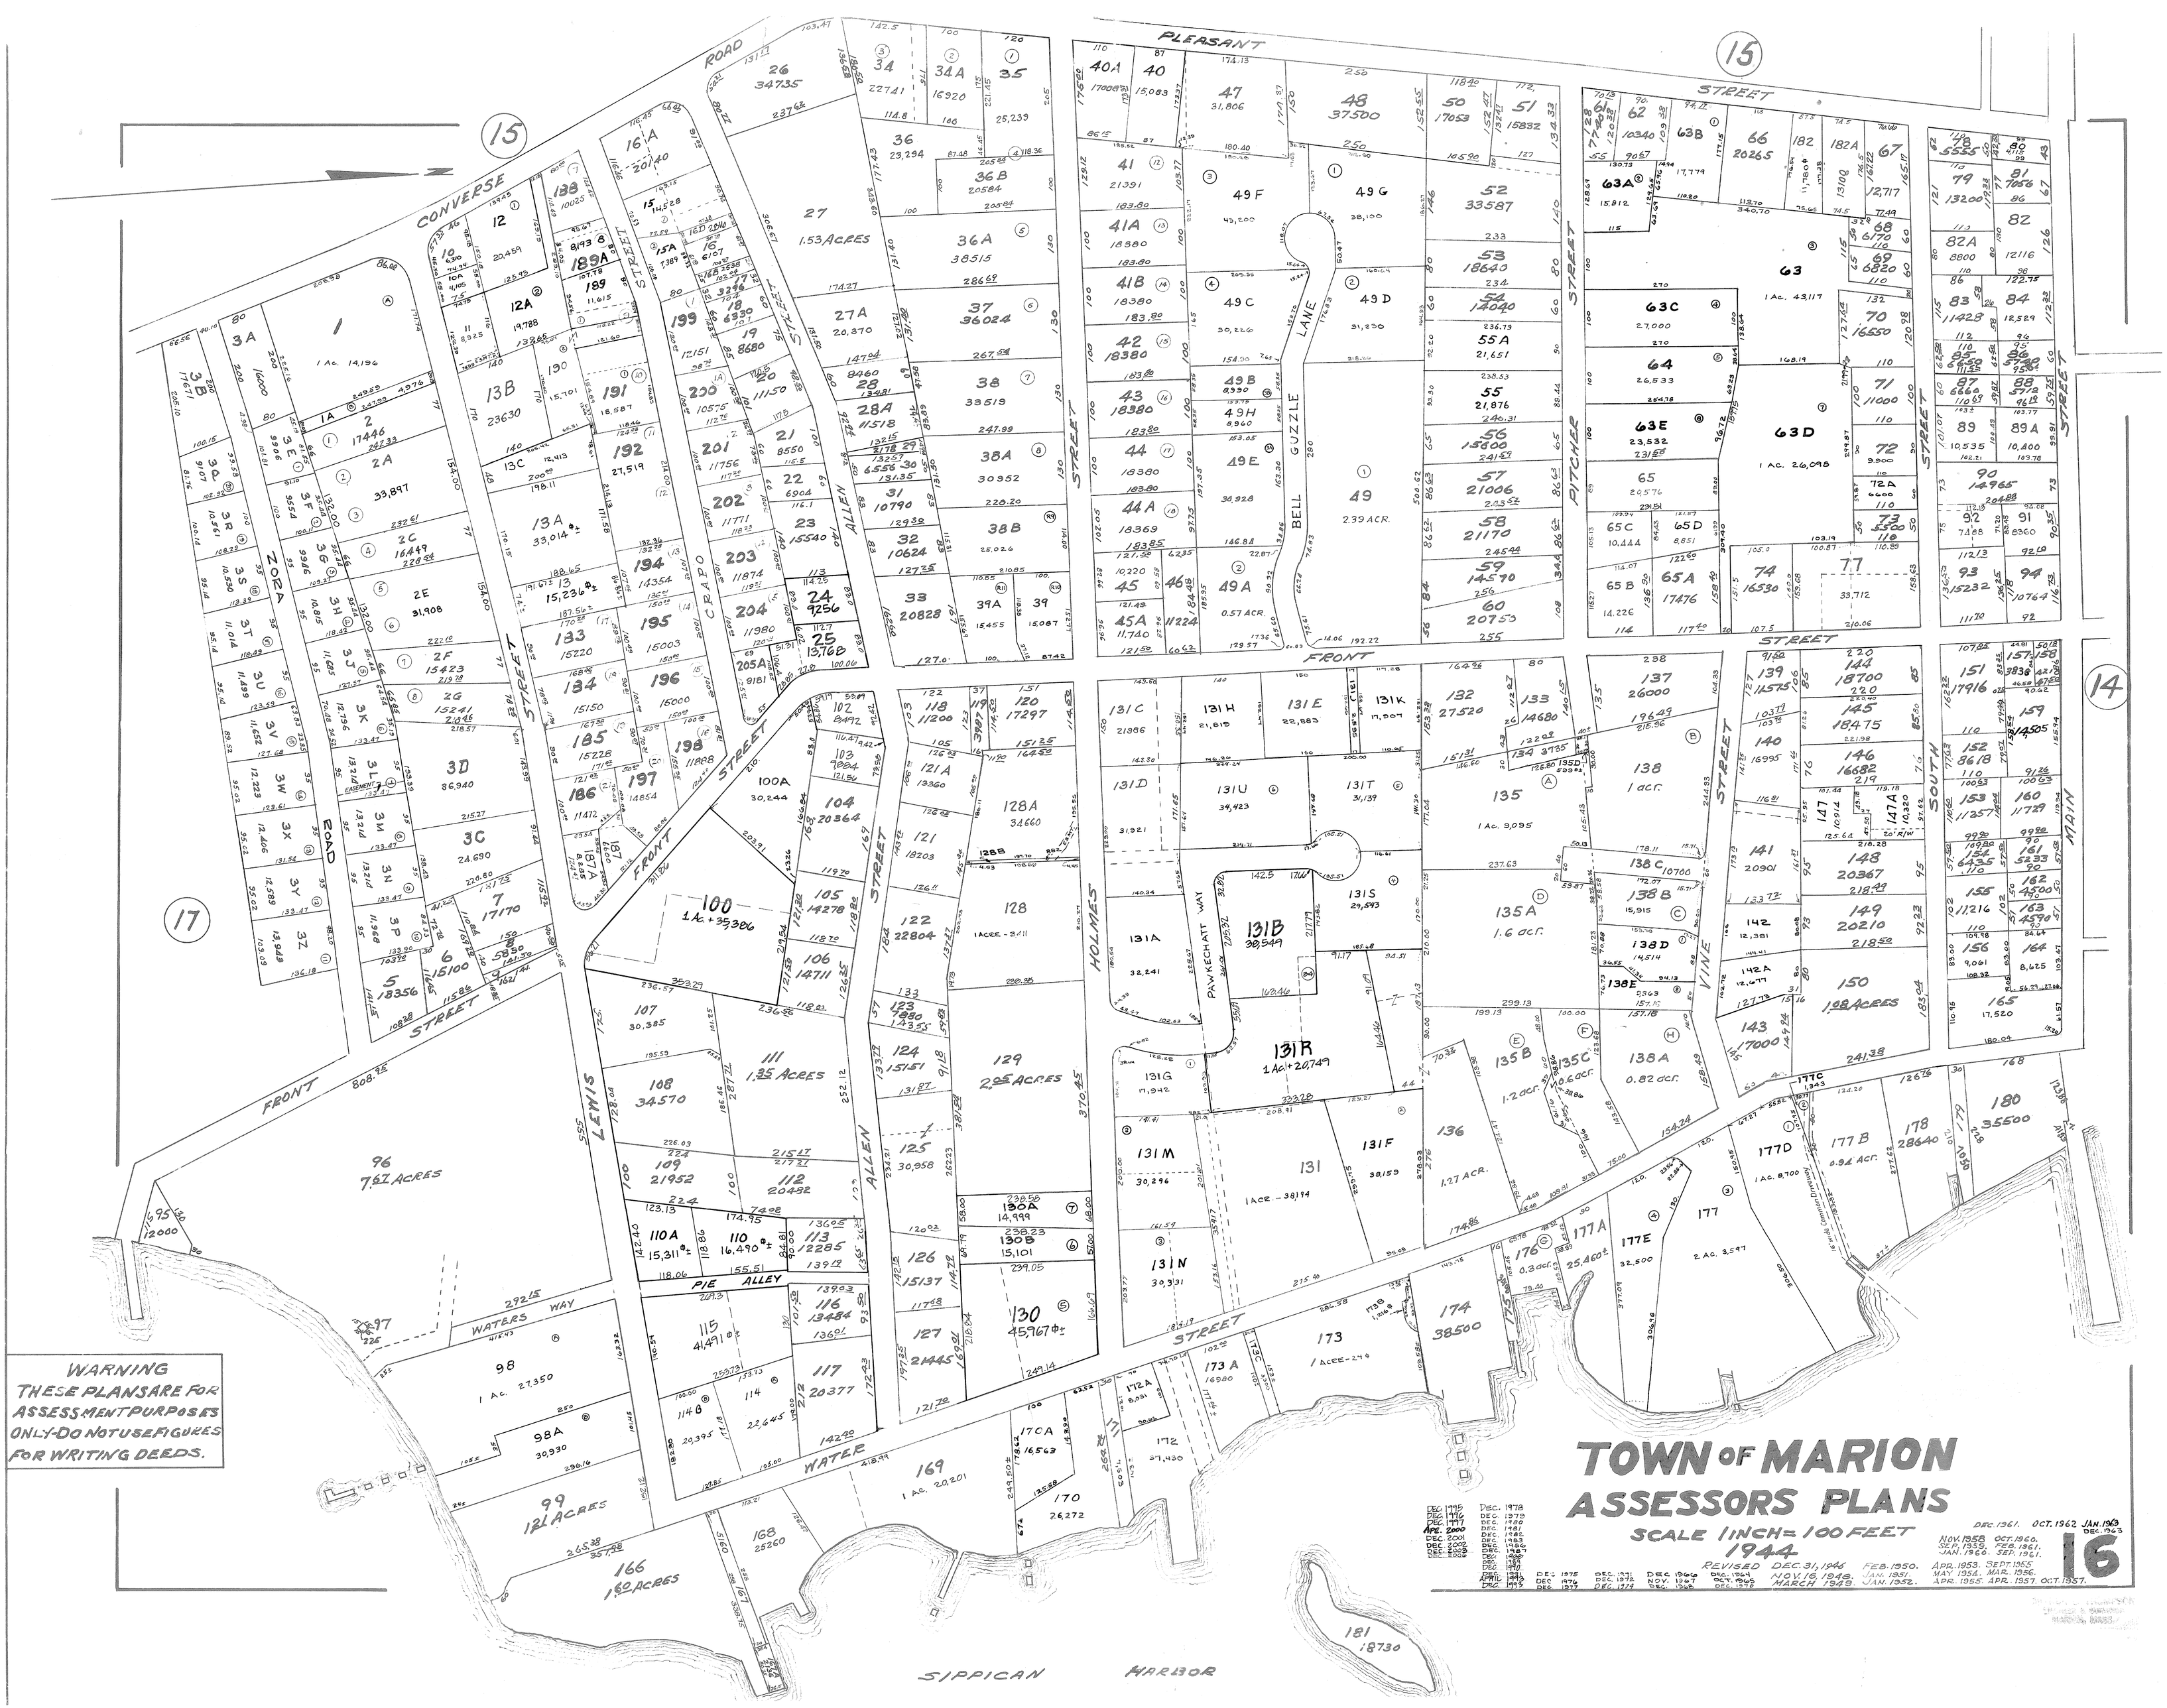
TOWN OF MARION
ASSESSORS PLANS
SCALE 1 INCH = 100 FEET
1944
REVISED DEC. 31, 1946
NOV. 16, 1948.
MARCH 1949.
FEB. 1950.
JAN. 1951
JAN. 1952.
APR. 1953.
MAY 1954.
APR. 1955.
SEPT. 1955
MAR. 1956.
APR. 1957.
NOV. 1958.
SEP. 1959.
JAN. 1960.
OCT. 1960.
FEB. 1961.
SEP. 1961.
OCT. 1962.
DEC. 1961.
JAN. 1963.
DEC. 1963.
16
WARNING
THESE PLANS ARE FOR ASSESSMENT PURPOSES ONLY - DO NOT USE FIGURES FOR WRITING DEEDS.
PLEASANT STREET
CONVERSE ROAD
NORA ROAD
CRAPO STREET
ALLEN STREET
LEWIS STREET
HOLMES STREET
BELL LANE
GUZZLE LANE
PITCHER STREET
VINE STREET
SOUTH MAIN STREET
FRONT STREET
WATERS WAY
PIE ALLEY
PAWKECHATT WAY
WATER STREET
SIPPICAN HARBOR
15
14
17