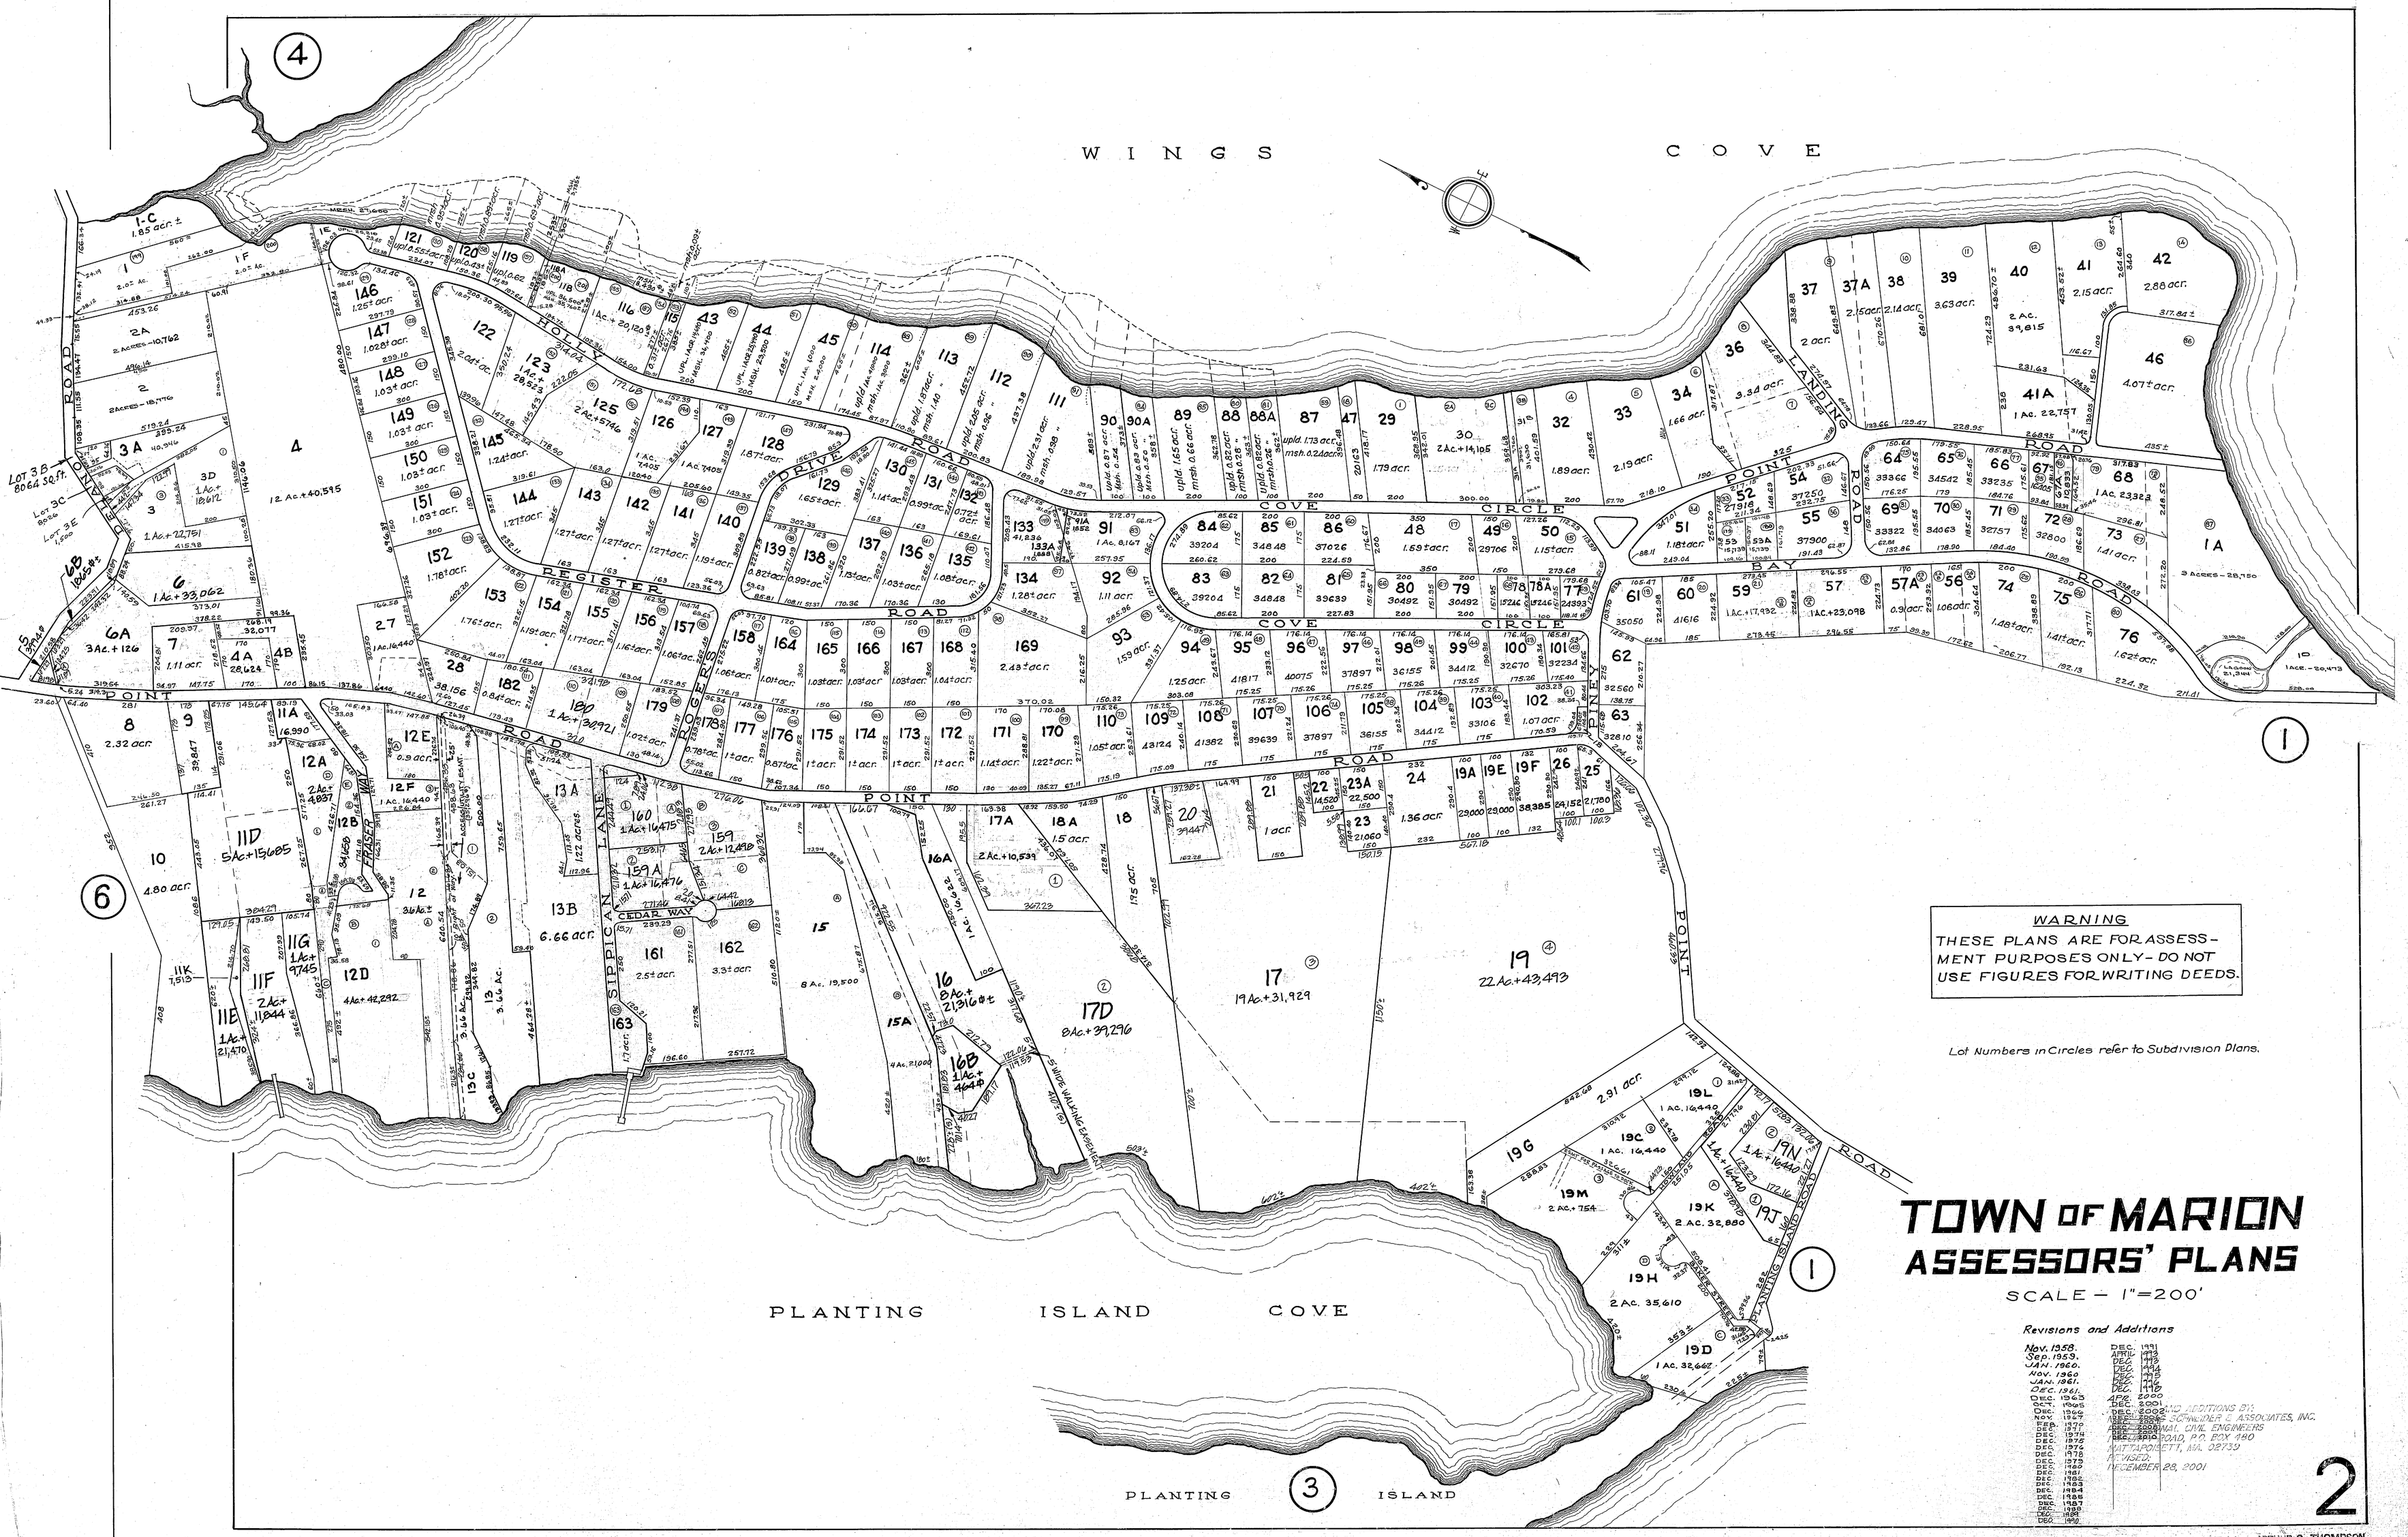

WARNING
THESE PLANS ARE FOR ASSESSMENT PURPOSES ONLY - DO NOT USE FIGURES FOR WRITING DEEDS.

Lot Numbers in Circles refer to Subdivision Plans.

TOWN OF MARION
ASSESSORS' PLANS

SCALE – 1"=200'

Revisions and Additions

Nov. 1958.	DEC. 1991
Sep. 1959.	APRIL 1993
JAN. 1960.	DEC. 1993
Nov. 1960	DEC. 1994
JAN. 1961.	DEC. 1995
DEC. 1961.	DEC. 1996
DEC. 1963	DEC. 1998
OCT. 1965	APR. 2000
DEC. 1966	DEC. 2001
NOV. 1967	DEC. 2002
FEB. 1970	DEC. 2003
DEC. 1971	DEC. 2004
DEC. 1974	DEC. 2005
DEC. 1975	DEC. 2010
DEC. 1976	
DEC. 1978	
DEC. 1979	
DEC. 1980	
DEC. 1981	
DEC. 1982	
DEC. 1983	
DEC. 1984	
DEC. 1985	
DEC. 1987	
DEC. 1988	
DEC. 1989	
DEC. 1990	

AND ADDITIONS BY:
SCHNEIDER & ASSOCIATES, INC.
CIVIL ENGINEERS
ROAD, P.O. BOX 480
MATTAPOISETT, MA. 02739
REVISED:
DECEMBER 28, 2001

ARTHUR C. THOMPSON
ENGINEER & SURVEYOR
MARION, MASS.