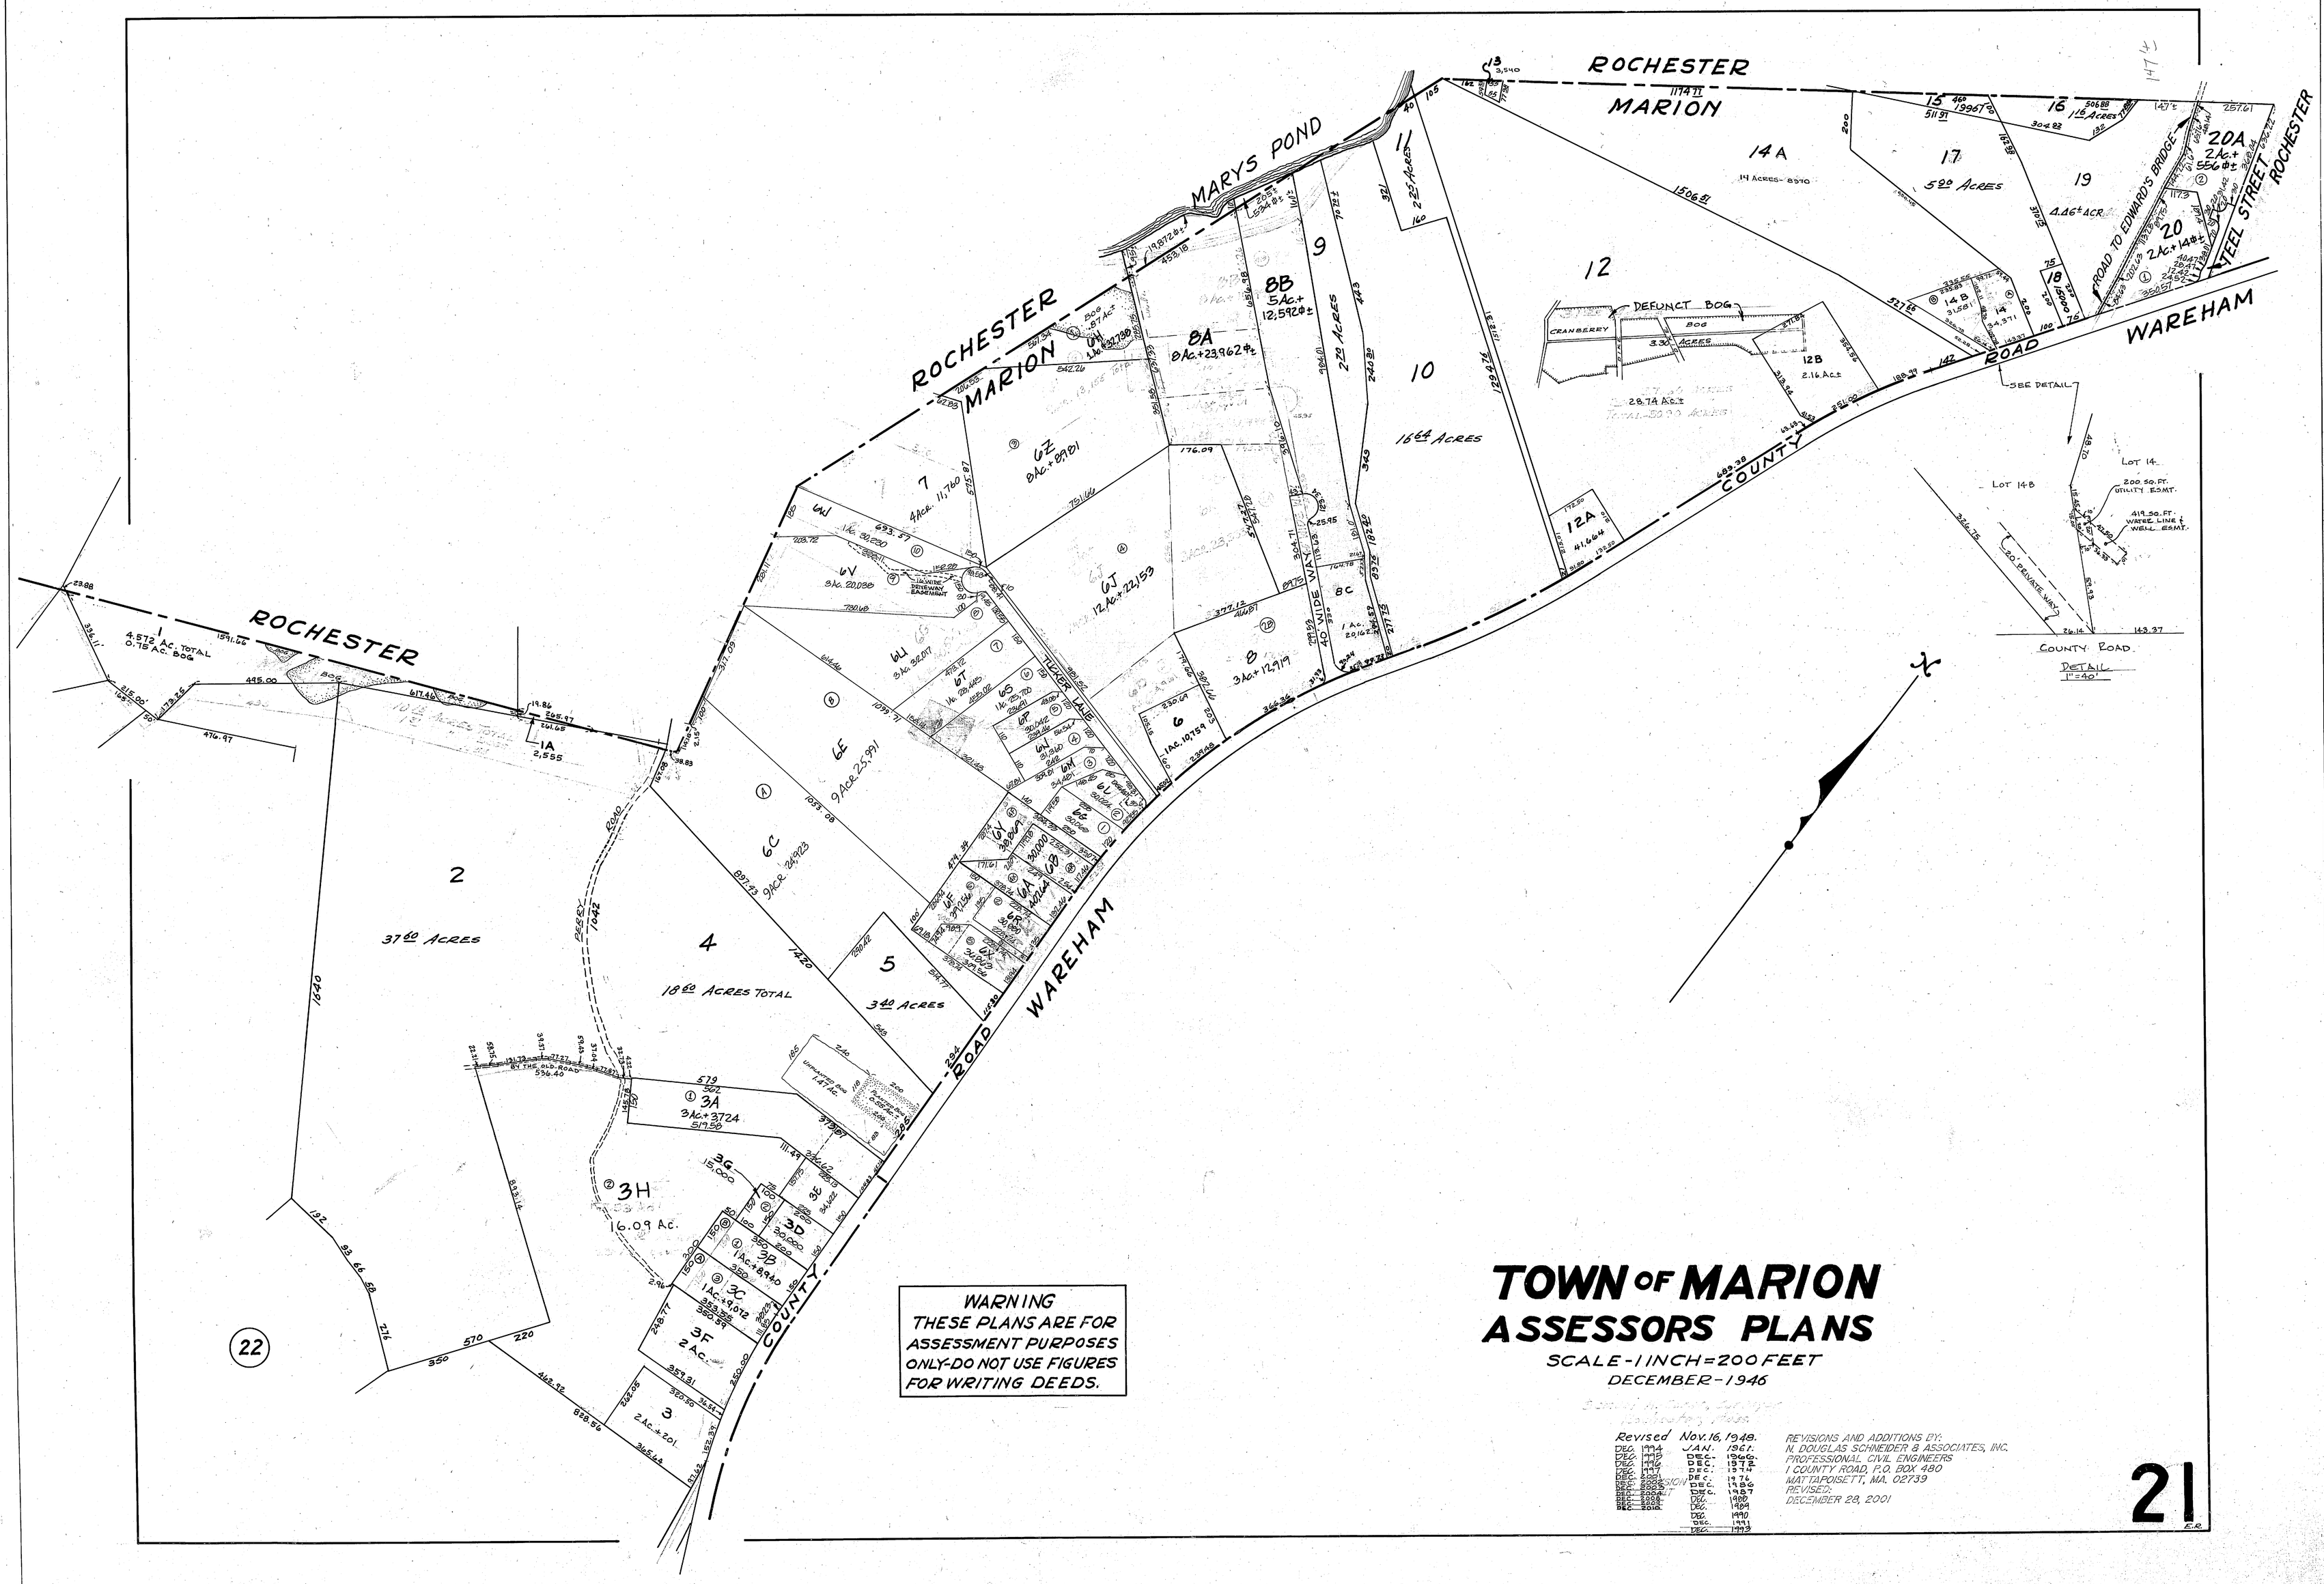

WARNING
THESE PLANS ARE FOR ASSESSMENT PURPOSES ONLY-DO NOT USE FIGURES FOR WRITING DEEDS.

TOWN OF MARION
ASSESSORS PLANS

SCALE-1 INCH=200 FEET
DECEMBER-1946

Revised Nov. 16, 1948.

DEC.	1964	JAN.	1961.
DEC.	1965	DEC.	1966.
DEC.	1966	DEC.	1972
DEC.	1967	DEC.	1974
DEC.	2001	DEC.	1976
DEC.	2002	DEC.	1986
DEC.	2003	DEC.	1987
DEC.	2004	DEC.	1988
DEC.	2005	DEC.	1989
DEC.	2012	DEC.	1990
		DEC.	1991
		DEC.	1993

REVISIONS AND ADDITIONS BY:
N. DOUGLAS SCHNEIDER & ASSOCIATES, INC.
PROFESSIONAL CIVIL ENGINEERS
1 COUNTY ROAD, P.O. BOX 480
MATTAPOISETT, MA. 02739
REVISED:
DECEMBER 28, 2001