TOWN OF MARION
ASSESSORS' PLANS

SCALE - 1" = 200'

REDRAWN
1956

Alterations and Additions:

OCTOBER 1957.	DEC. 1977	DEC. 1988	DEC. 1994	DEC. 2002
OCTOBER 1960.	DEC. 1983	DEC. 1990	DEC. 1996	DEC. 2003
DECEMBER 1967	DEC. 1986	DEC. 1991	DEC. 1997	DEC. 2004
DECEMBER 1971	DEC. 1987	APRIL 1993	JAN. 2002	
DECEMBER 1972	JAN. 1988	DEC. 1993	MARCH 2005.	
DECEMBER 1973	DEC. 1988			

WARNING

THESE PLANS ARE FOR ASSESSMENT PURPOSES ONLY.
DO NOT USE FIGURES FOR WRITING DEEDS.

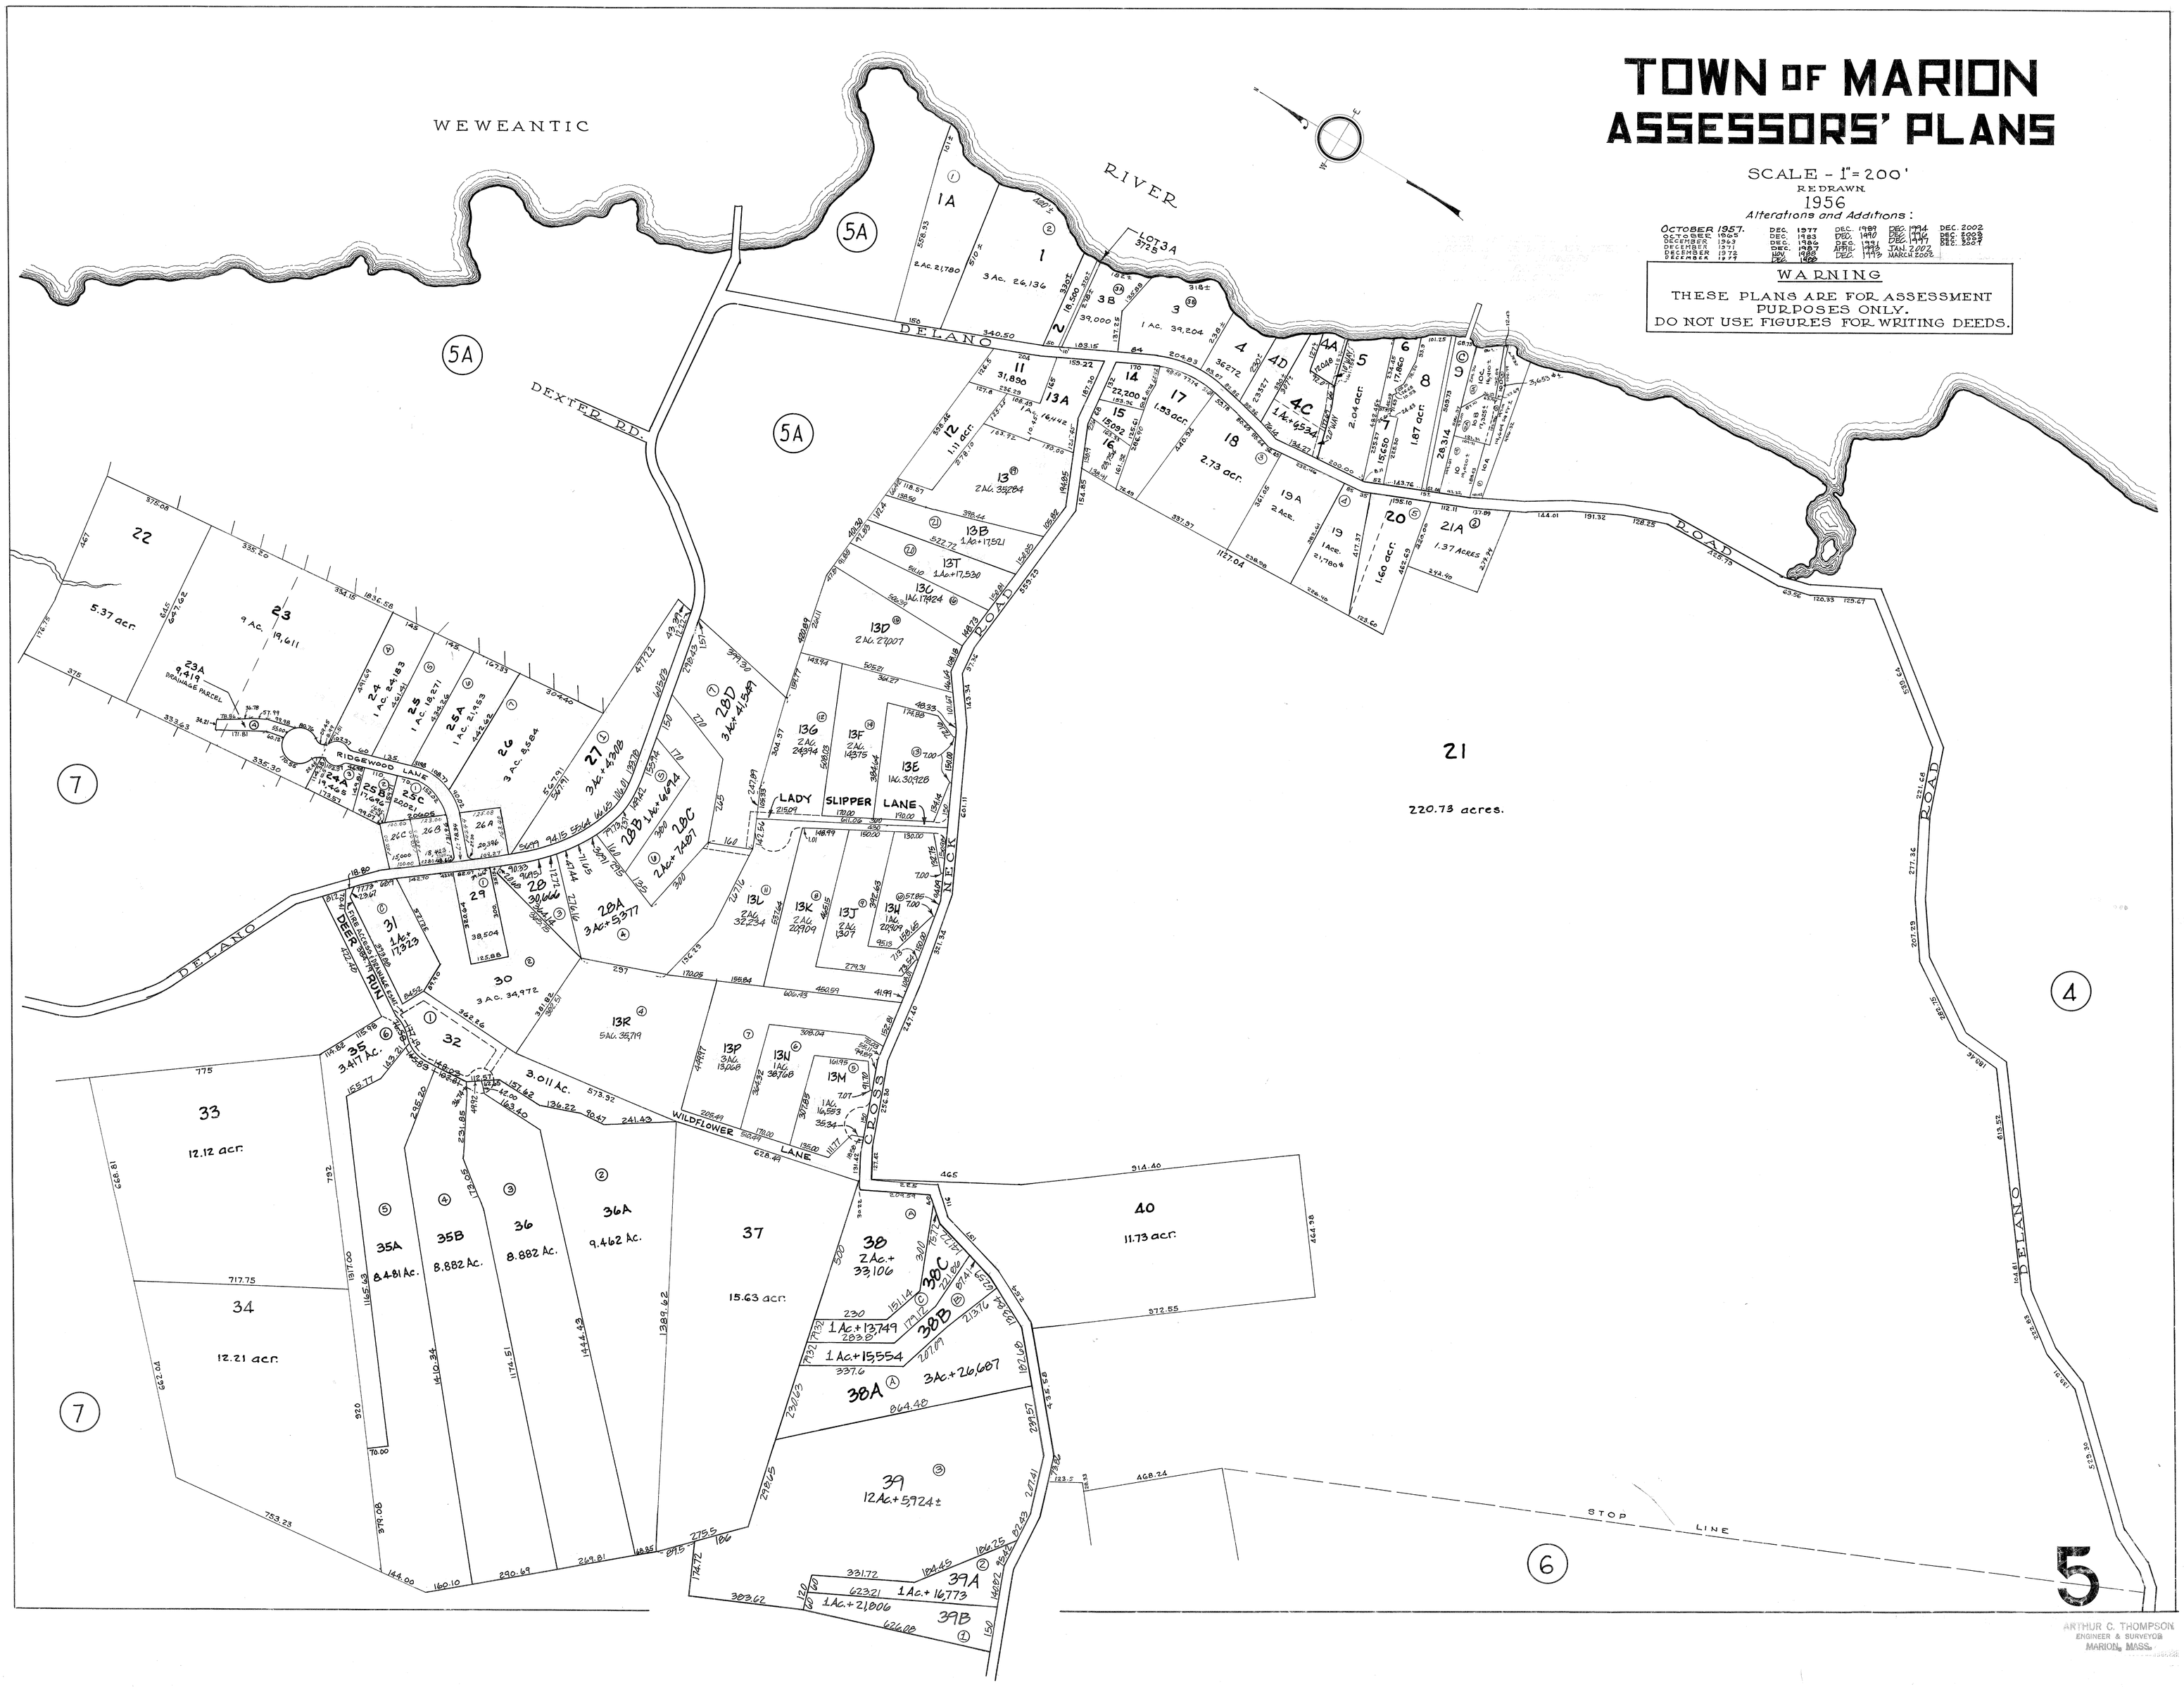

ARTHUR C. THOMPSON
ENGINEER & SURVEYOR
MARION, MASS.