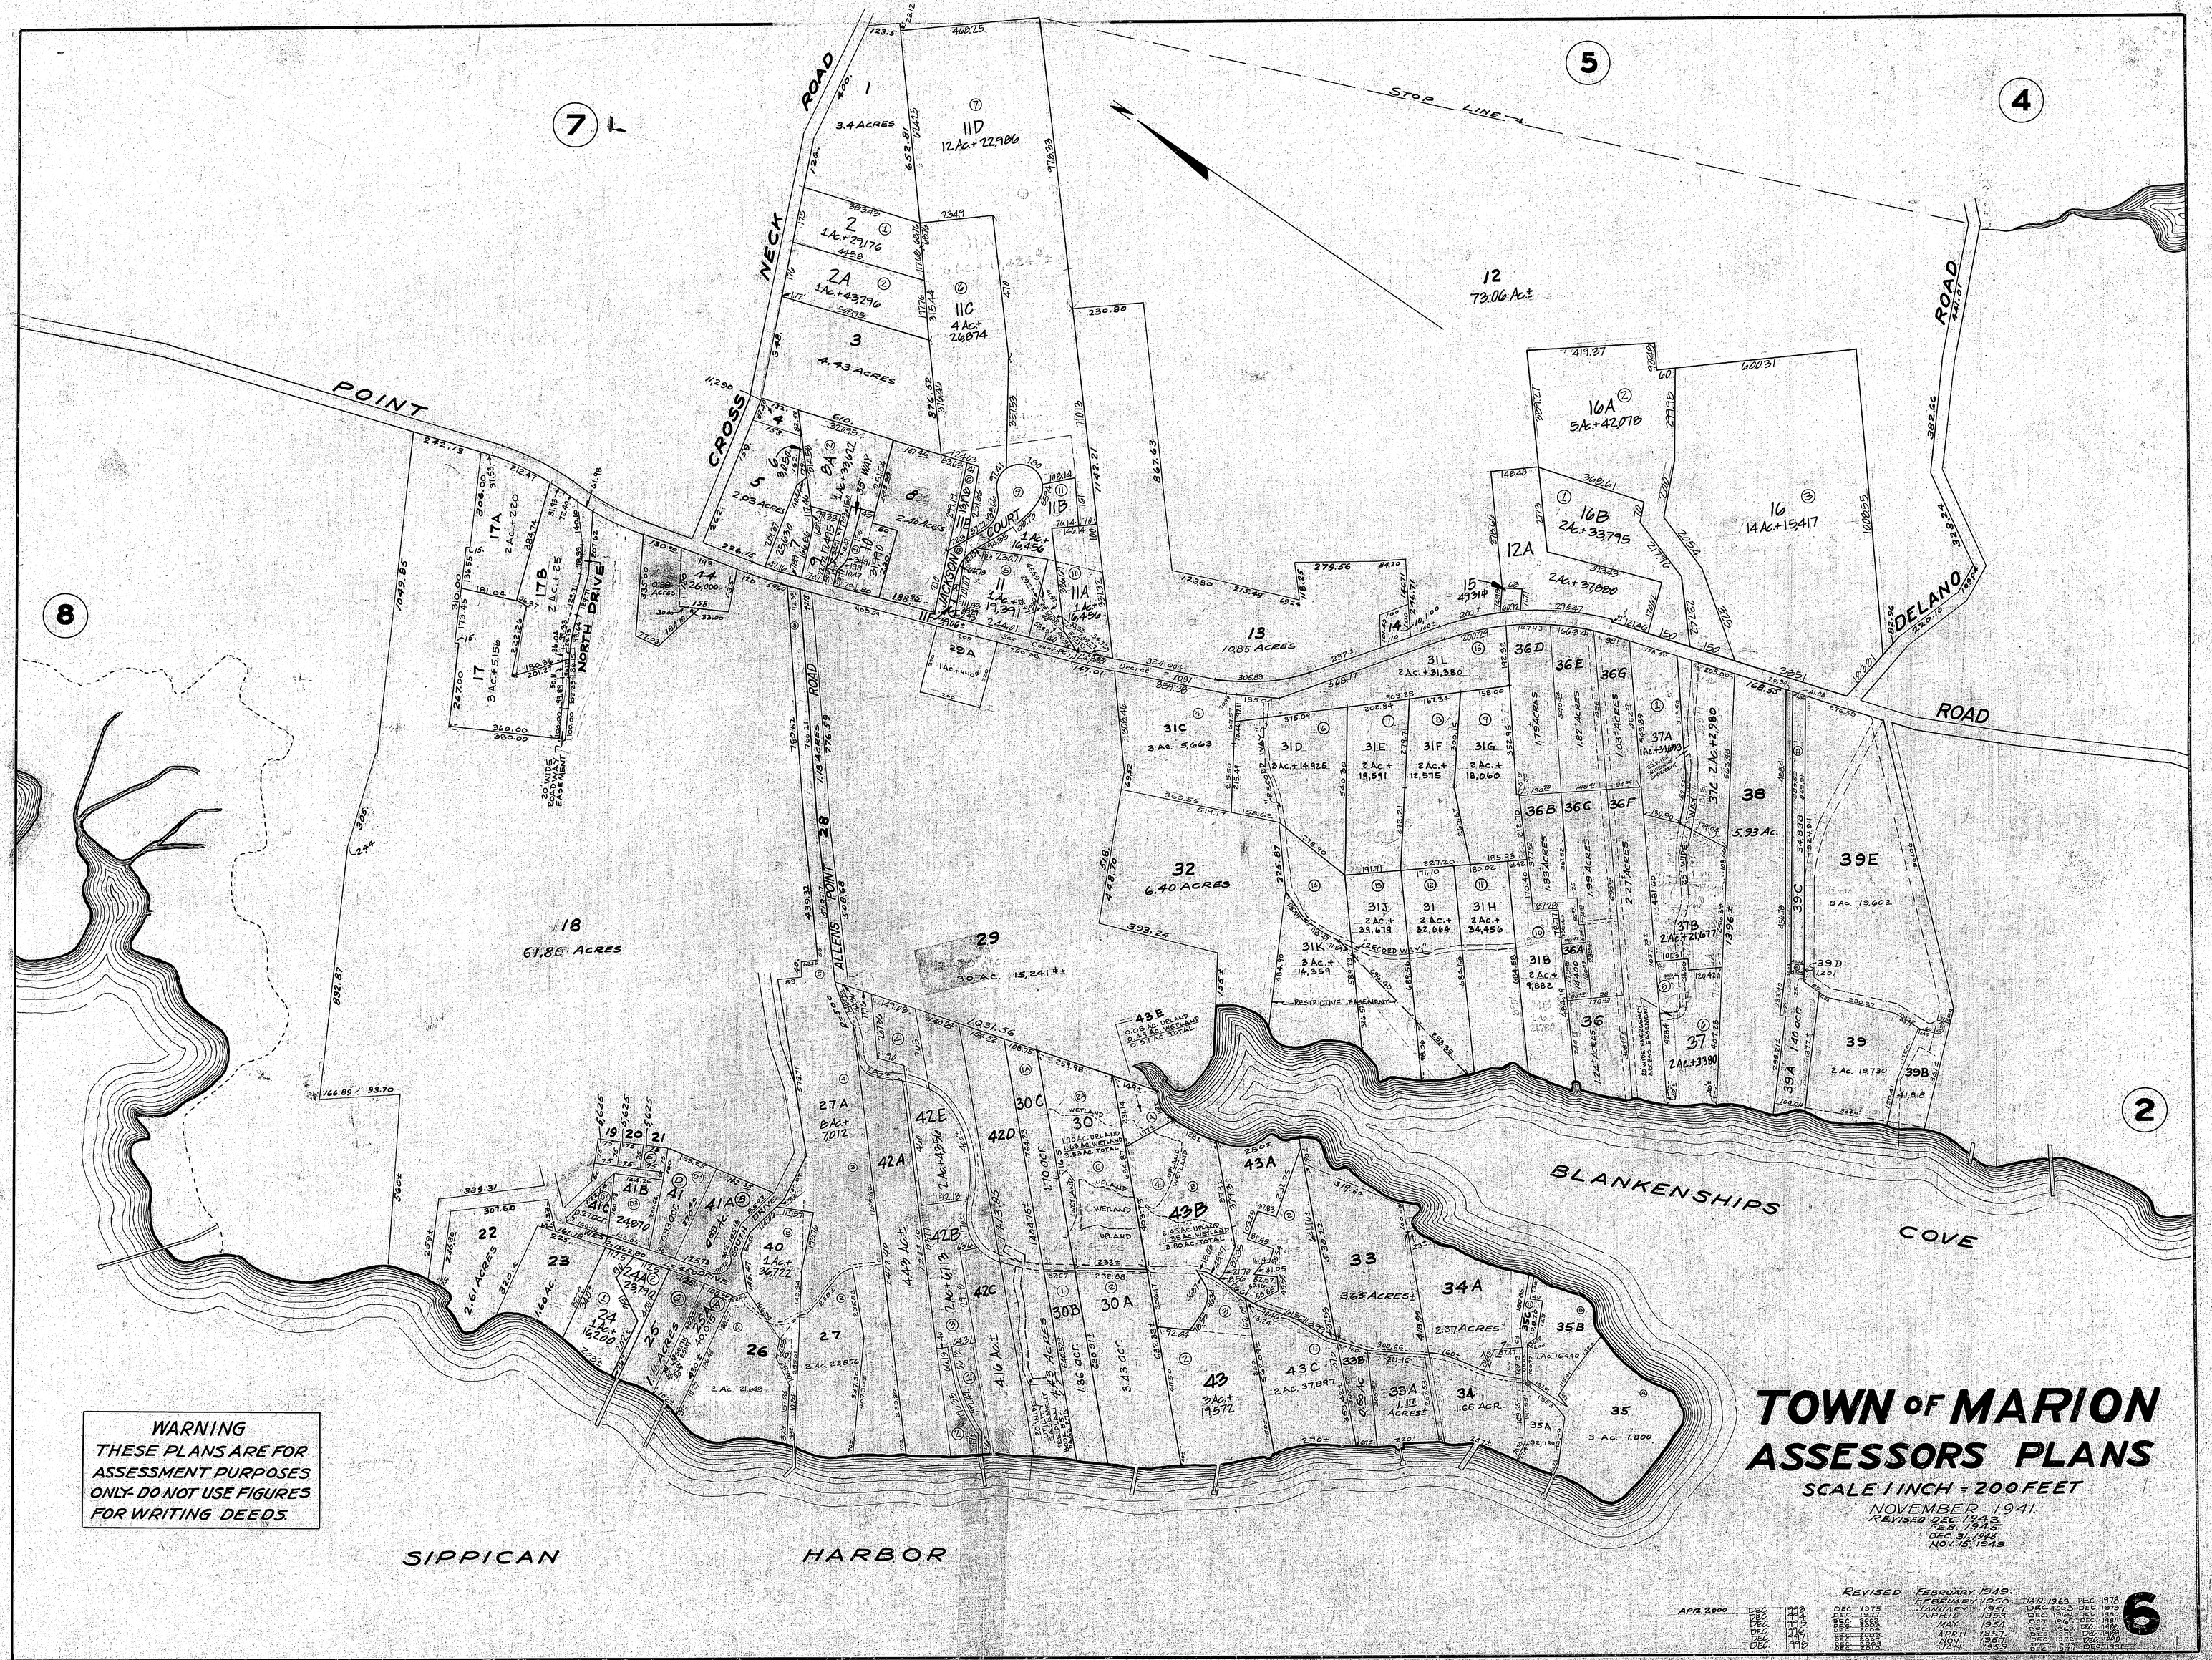
POINT
CROSS
NECK
ROAD
STOP LINE
DELANO
ROAD
NORTH DRIVE
JACKSON COURT
ALLENS POINT ROAD
BLANKENSHIPS COVE
SIPPICAN HARBOR
RESTRICTIVE EASEMENT
RECORD WAY
WARNING
THESE PLANS ARE FOR ASSESSMENT PURPOSES ONLY- DO NOT USE FIGURES FOR WRITING DEEDS.
TOWN OF MARION
ASSESSORS PLANS
SCALE 1 INCH = 200 FEET
NOVEMBER 1941.
REVISED DEC. 1943.
FEB. 1945.
DEC. 31, 1945
NOV. 15, 1948.
REVISED FEBRUARY 1949.
FEBRUARY 1950
JANUARY 1951
JAN. 1952
MAY 1954
APRIL 1957
NOV. 1957
JAN. 1959
JAN. 1963
DEC. 1964
DEC. 1965
DEC. 1966
DEC. 1967
DEC. 1968
DEC. 1969
DEC. 1970
DEC. 1971
DEC. 1972
DEC. 1973
DEC. 1974
DEC. 1975
DEC. 1976
DEC. 1977
DEC. 1978
DEC. 1979
DEC. 1980
DEC. 1981
DEC. 1982
DEC. 1983
APR. 2000
DEC. 2001
DEC. 2002
DEC. 2003
DEC. 2004
DEC. 2005
DEC. 2006
DEC. 2007
DEC. 2008
DEC. 2009
DEC. 2010
6
ARTHUR C. THOMPSON
ENGINEER & SURVEYOR
MARION, MASS.