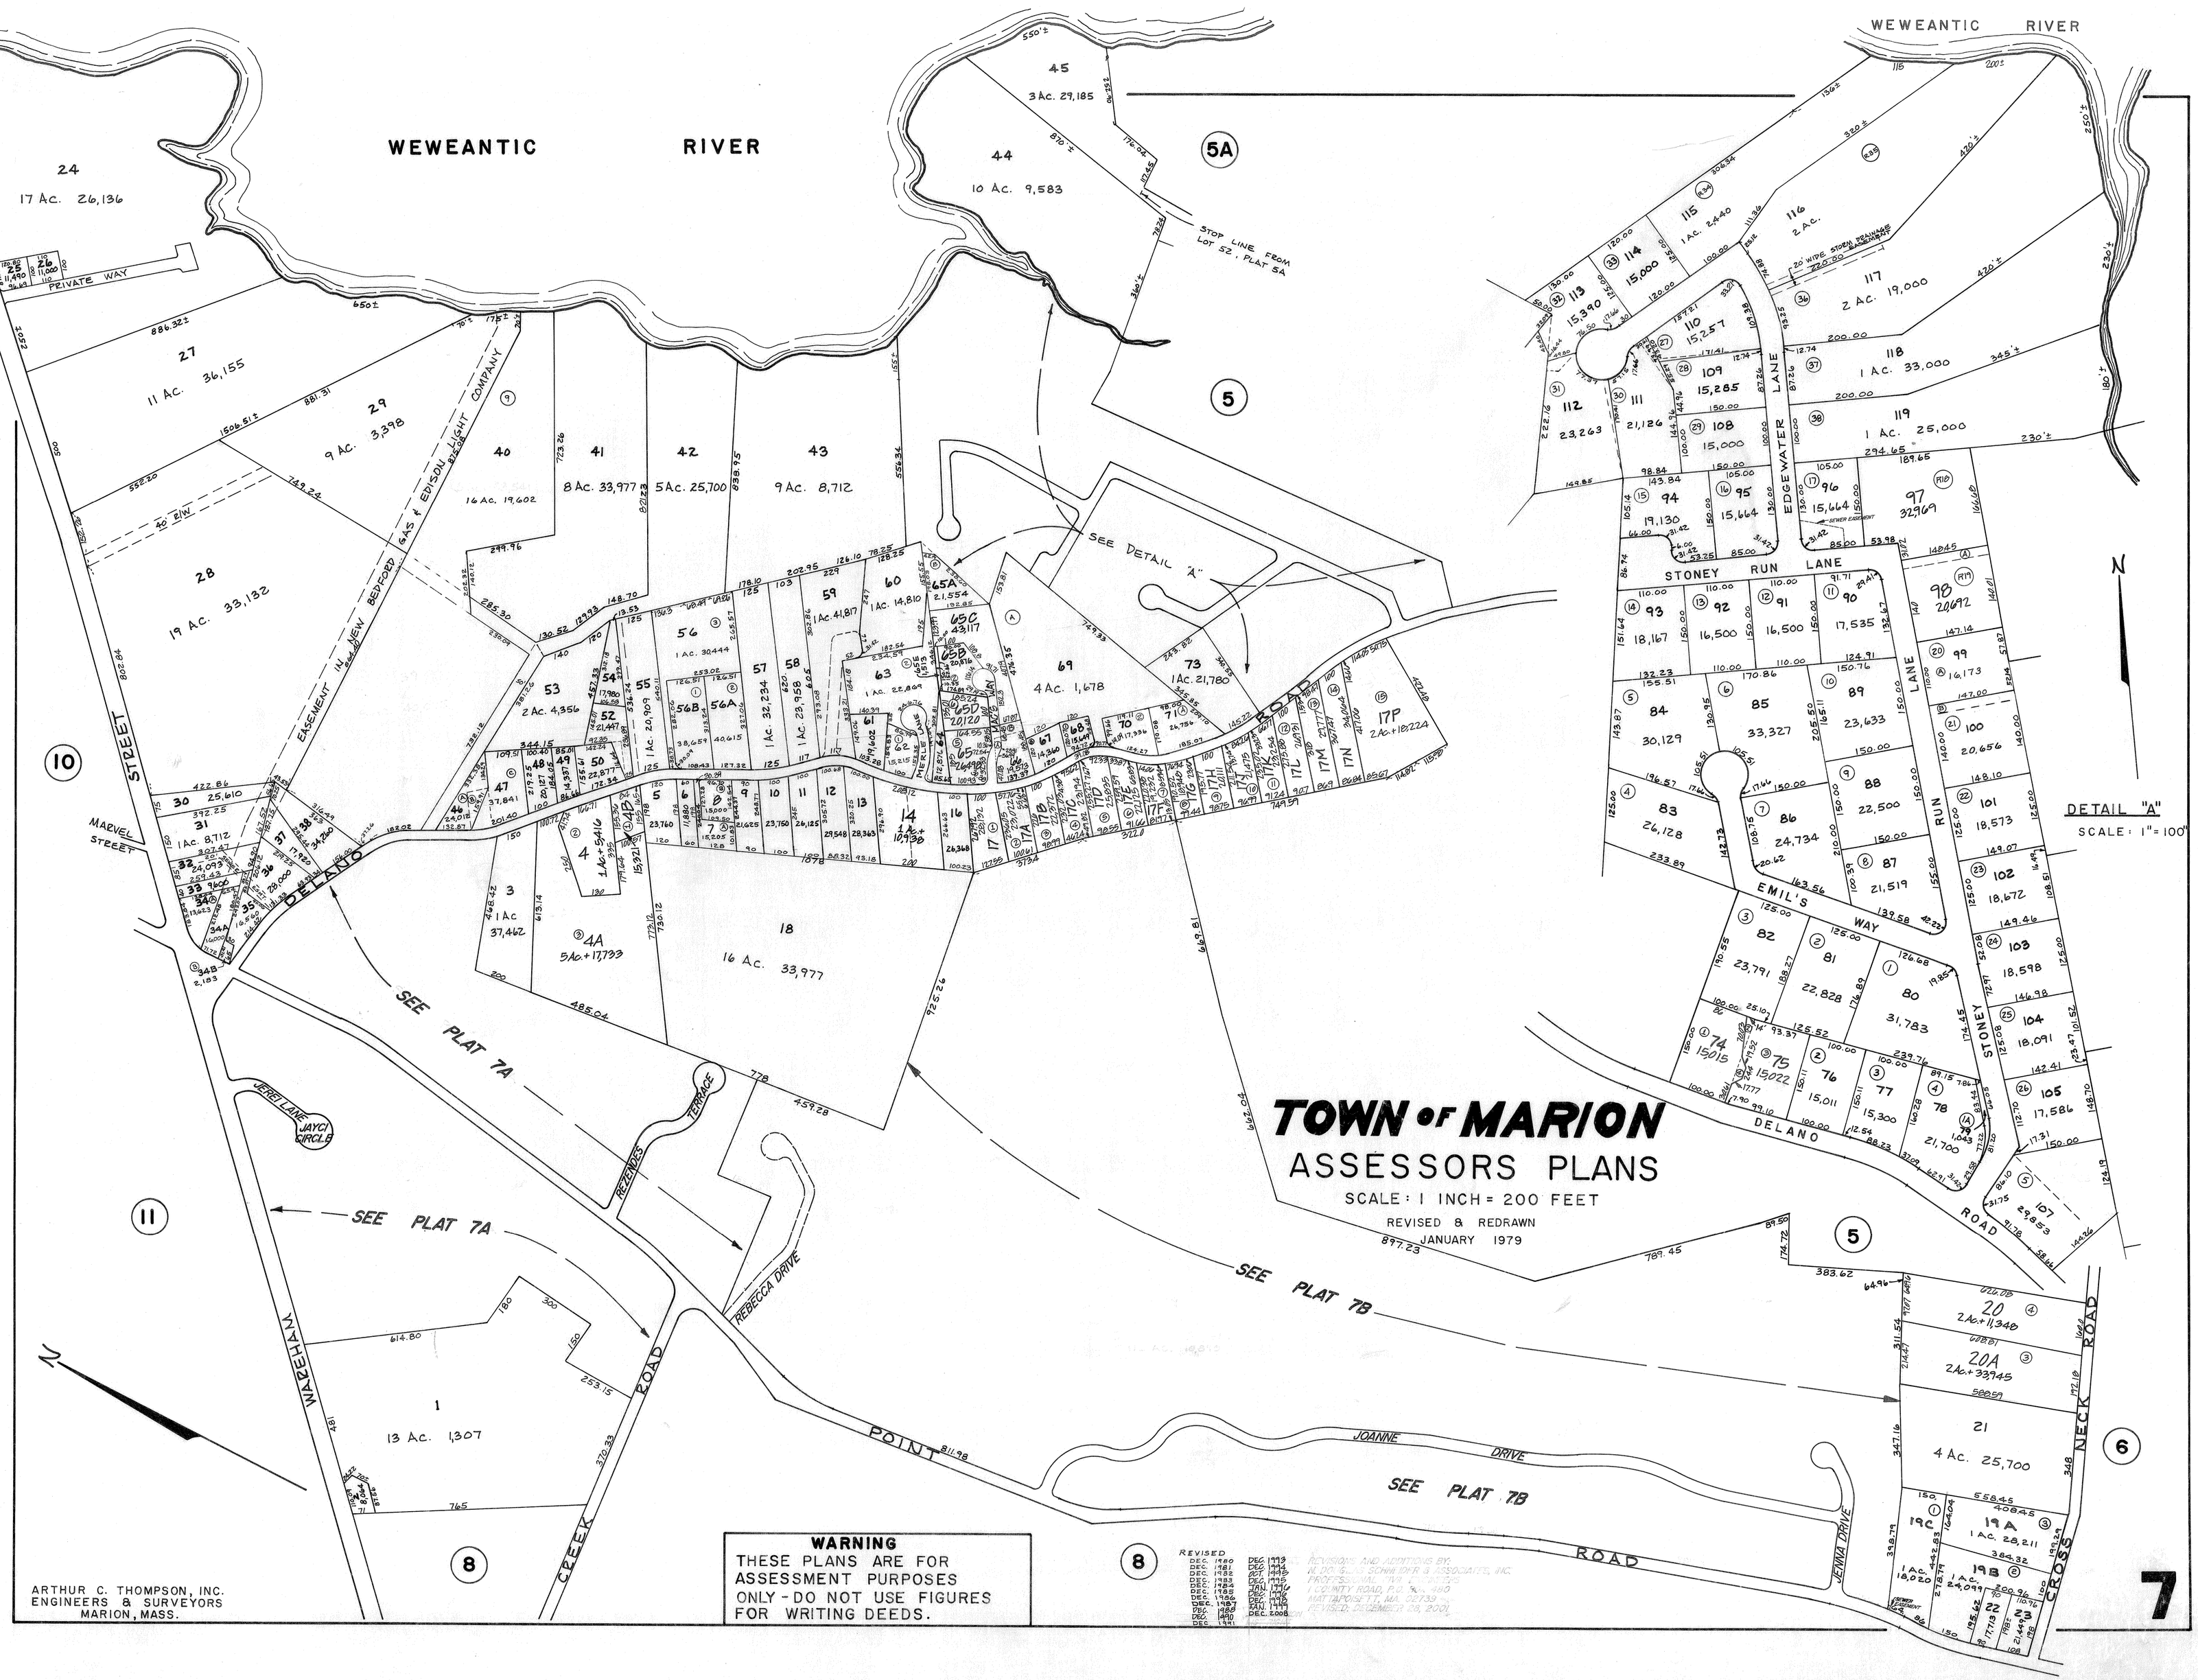
WEWEANTIC RIVER
TOWN OF MARION
ASSESSORS PLANS
SCALE: 1 INCH = 200 FEET
REVISED & REDRAWN
JANUARY 1979
DETAIL "A"
SCALE: 1" = 100'
SEE PLAT 7A
SEE PLAT 7B
SEE DETAIL "A"
STOP LINE FROM LOT 52, PLAT 5A
EASEMENT IN NEW BEDFORD GAS & EDISON LIGHT COMPANY
PRIVATE WAY
MARVEL STREET
DELANO ROAD
WAREHAM STREET
CREEK ROAD
POINT ROAD
CROSS NECK ROAD
JOANNE DRIVE
JENNA DRIVE
REBECCA DRIVE
REZENDES TERRACE
JEREI LANE
JAYCI CIRCLE
STONEY RUN LANE
EDGEWATER LANE
EMIL'S WAY
STONEY RUN LANE
DELANO ROAD
N
ARTHUR C. THOMPSON, INC.
ENGINEERS & SURVEYORS
MARION, MASS.
WARNING
THESE PLANS ARE FOR ASSESSMENT PURPOSES ONLY - DO NOT USE FIGURES FOR WRITING DEEDS.
7