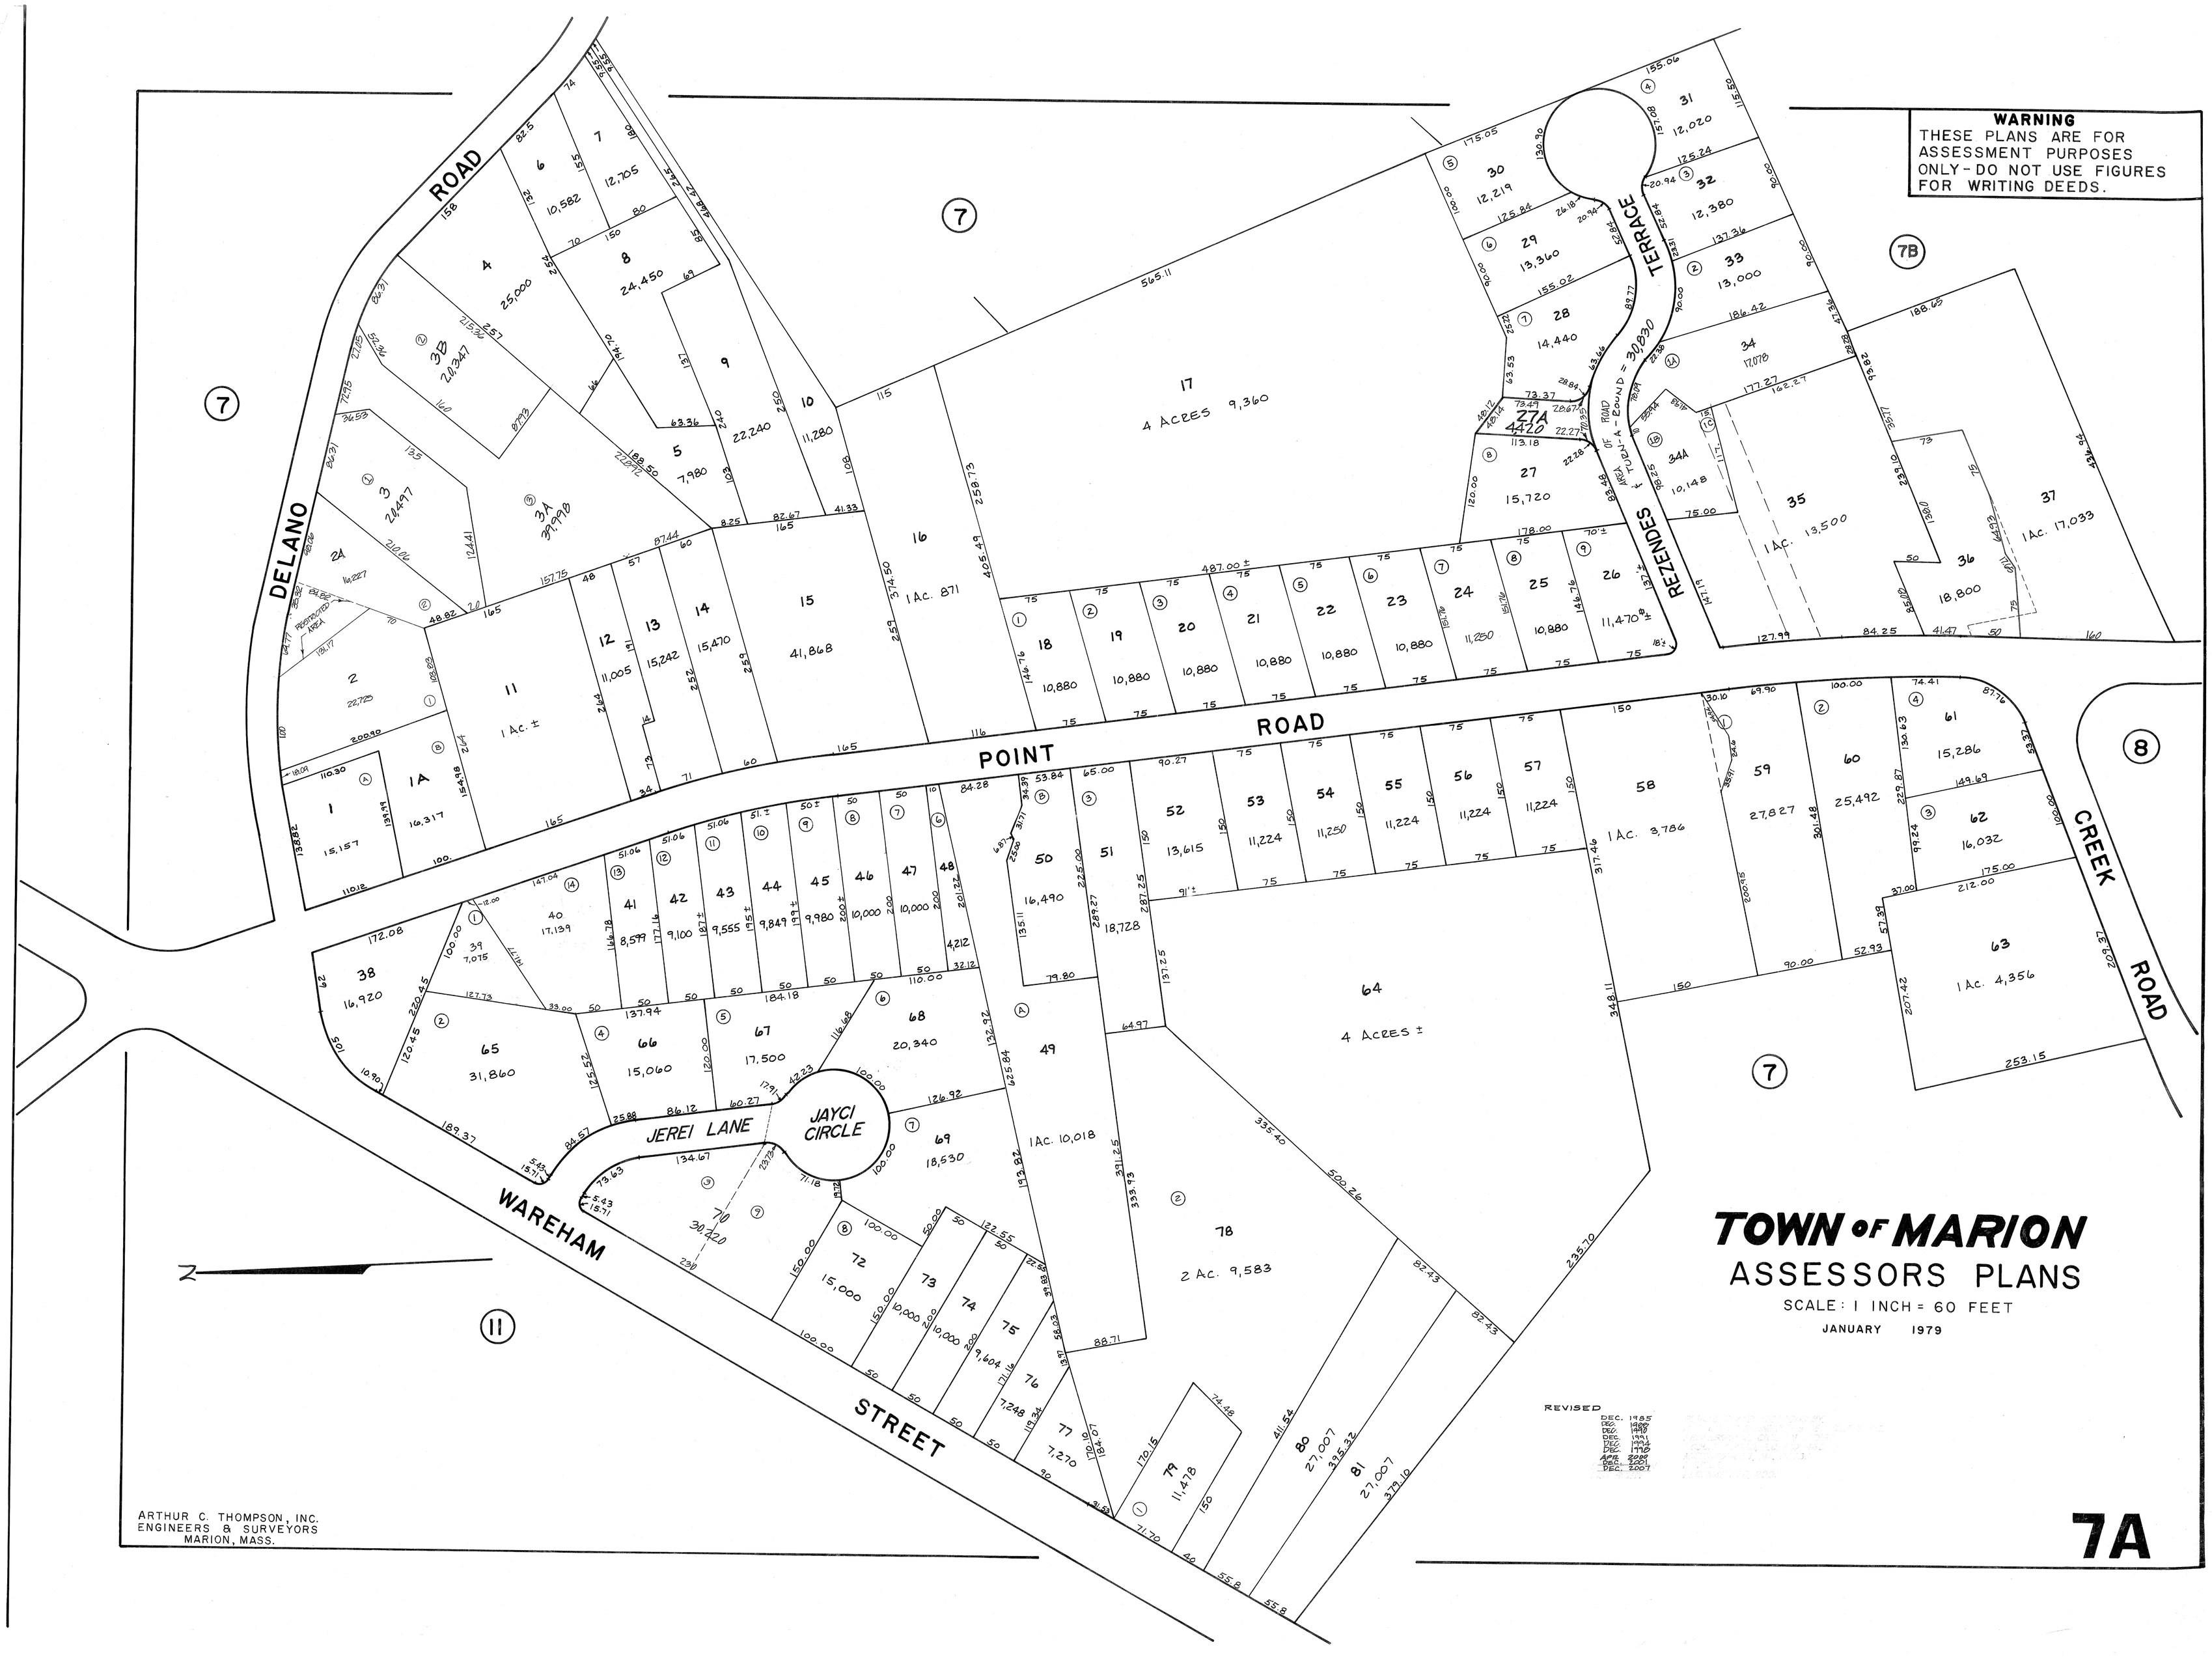
WARNING
THESE PLANS ARE FOR ASSESSMENT PURPOSES ONLY - DO NOT USE FIGURES FOR WRITING DEEDS.
DELANO ROAD
POINT ROAD
REZENDES TERRACE
CREEK ROAD
JEREI LANE
JAYCI CIRCLE
WAREHAM STREET
4 ACRES 9,360
1 Ac. 871
4 ACRES ±
2 Ac. 9,583
1 Ac. 3,786
1 Ac. 10,018
1 Ac. 4,356
1 Ac. 13,500
1 Ac. 17,033
TOWN OF MARION
ASSESSORS PLANS
SCALE: 1 INCH = 60 FEET
JANUARY 1979
REVISED
DEC. 1985
DEC. 1987
DEC. 1991
DEC. 1994
DEC. 1996
APR. 2000
APR. 2001
DEC. 2007
ARTHUR C. THOMPSON, INC.
ENGINEERS & SURVEYORS
MARION, MASS.
7A